



NOTES
WRITTEN DIMENSIONS TO BE TAKEN IN PREFERENCE TO SCALE, AND ARE TO BE CHECKED ON SITE PRIOR TO COMMENCING WORK.
THIS DRAWING IS TO BE READ IN CONJUNCTION WITH ALL OTHER DOCUMENTS RELATING TO THIS PROJECT.
ANY DISCREPANCIES ARE TO BE REFERRED IMMEDIATELY TO THE PROJECT DESIGNER.
THIS DRAWING IS COPYRIGHT, AND SHOULD NOT BE USED OR REPRODUCED WITHOUT PERMISSION.
IT IS THE CONTRACTOR'S RESPONSIBILITY TO ENSURE COMPLIANCE WITH THE BUILDING REGULATIONS.

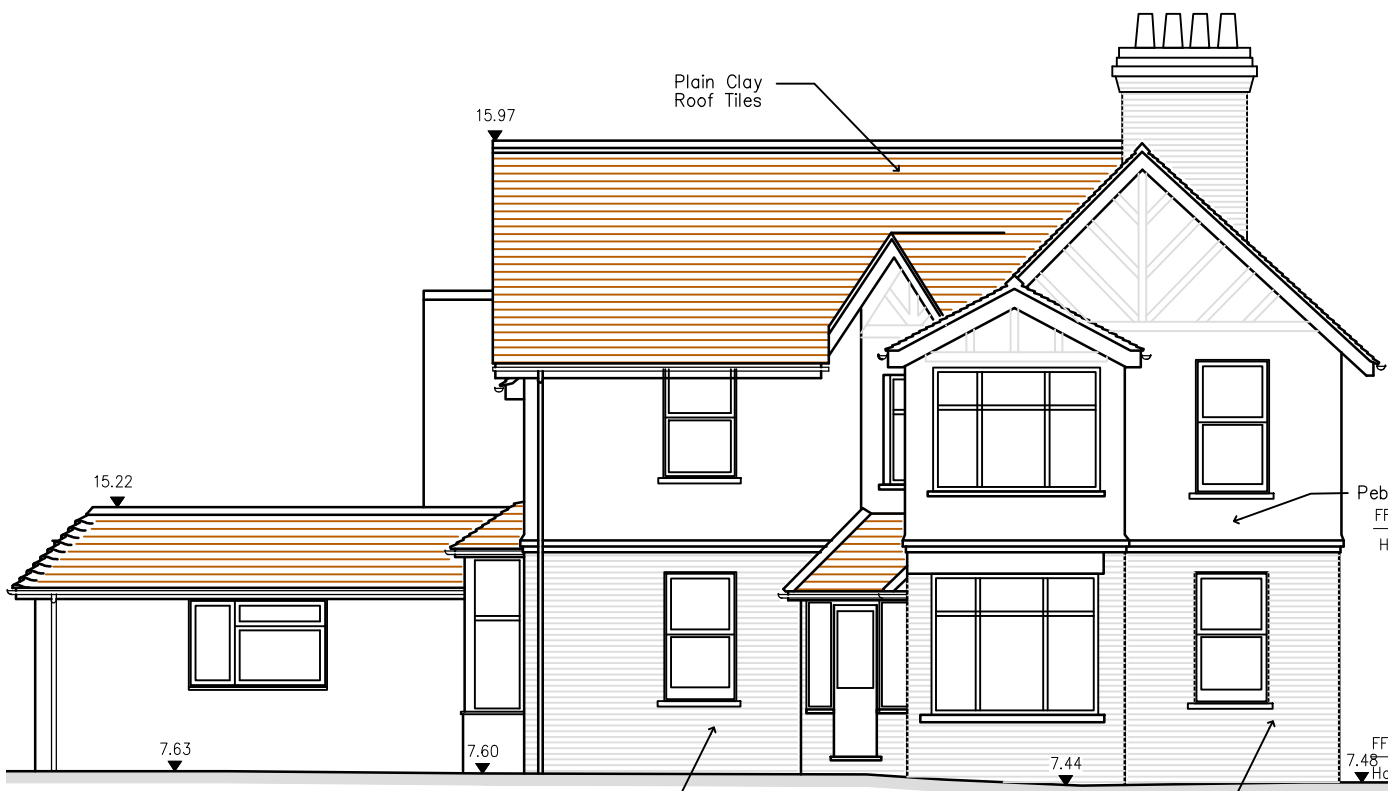


EXISTING FRONT
(EAST) ELEVATION

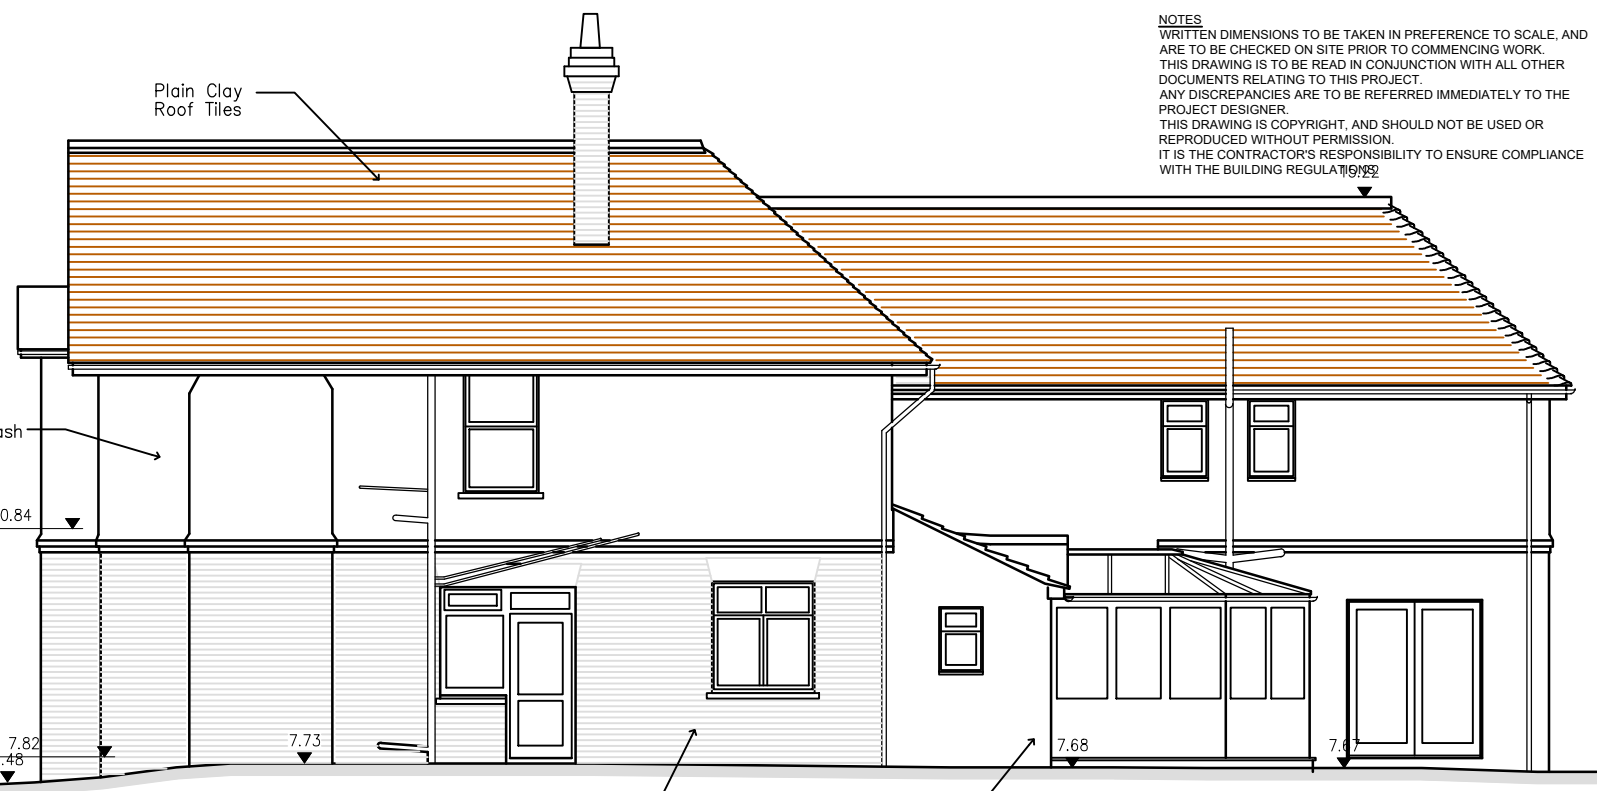

EXISTING SIDE
(NORTH) ELEVATION



EXISTING SIDE
(SOUTH) ELEVATION

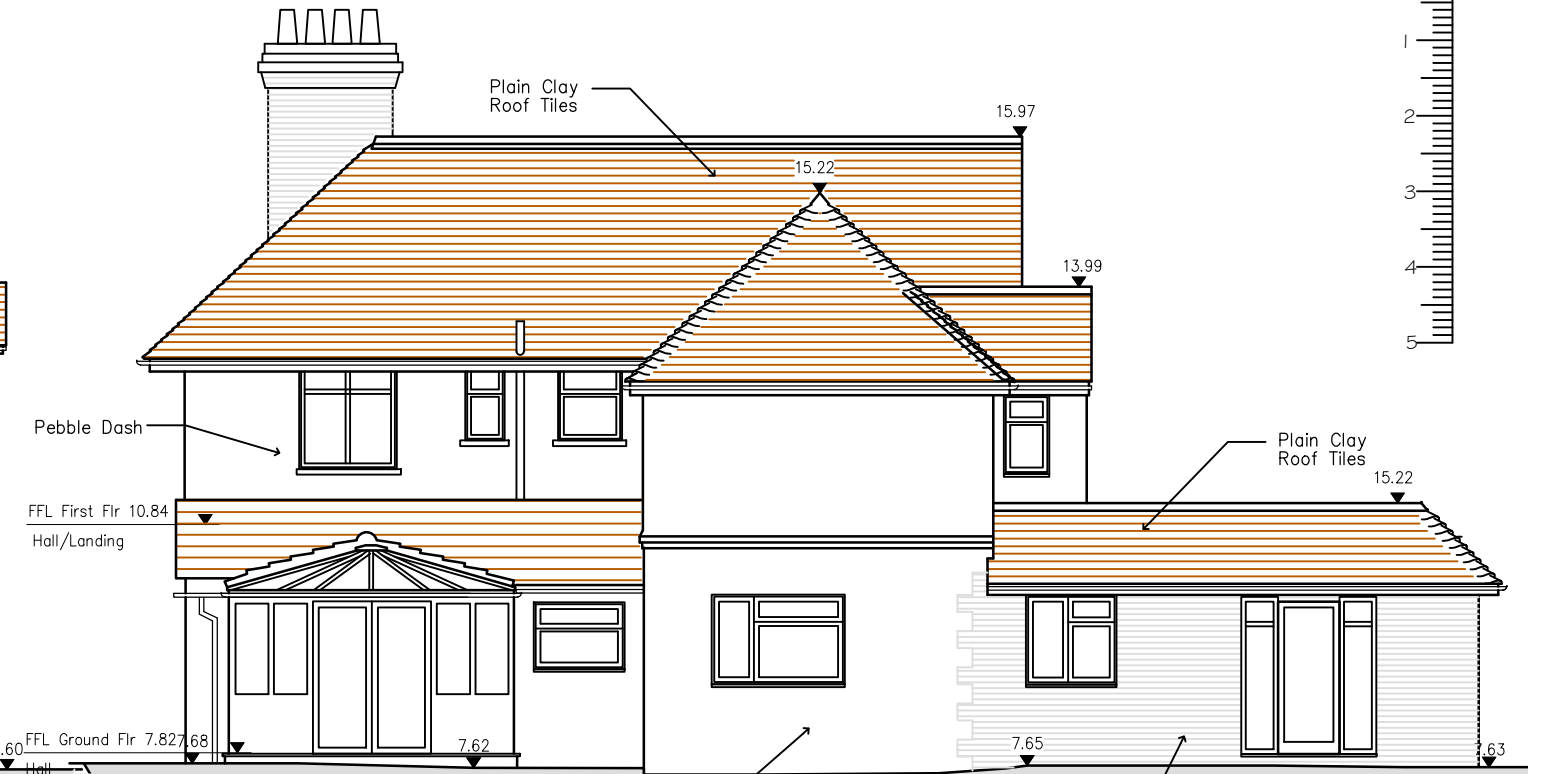

EXISTING REAR
(WEST) ELEVATION



PROJECT
KENMORE GUEST HOUSE
CLAIGMAR ROAD
RUSTINGTON
WEST SUSSEX

DRAWING TITLE
EXISTING ELEVATIONS

CLIENT
PETER STOCKLEY

SCALE
1:100@A3

DWG NO 1069/02

DRAWN BY
AD

DATE
JUL 21

REV. -

Unit 3b Woodhorn Business Centre
Woodhorn Lane
Oving Chichester
West Sussex PO20 2BX
Tel 01243 774764
www.sloaneandbrown.co.uk

CHARTERED BUILDING SURVEYORS
SLOANE & BROWN
ARCHITECTURAL SERVICES

REV DESCRIPTION

DATE