

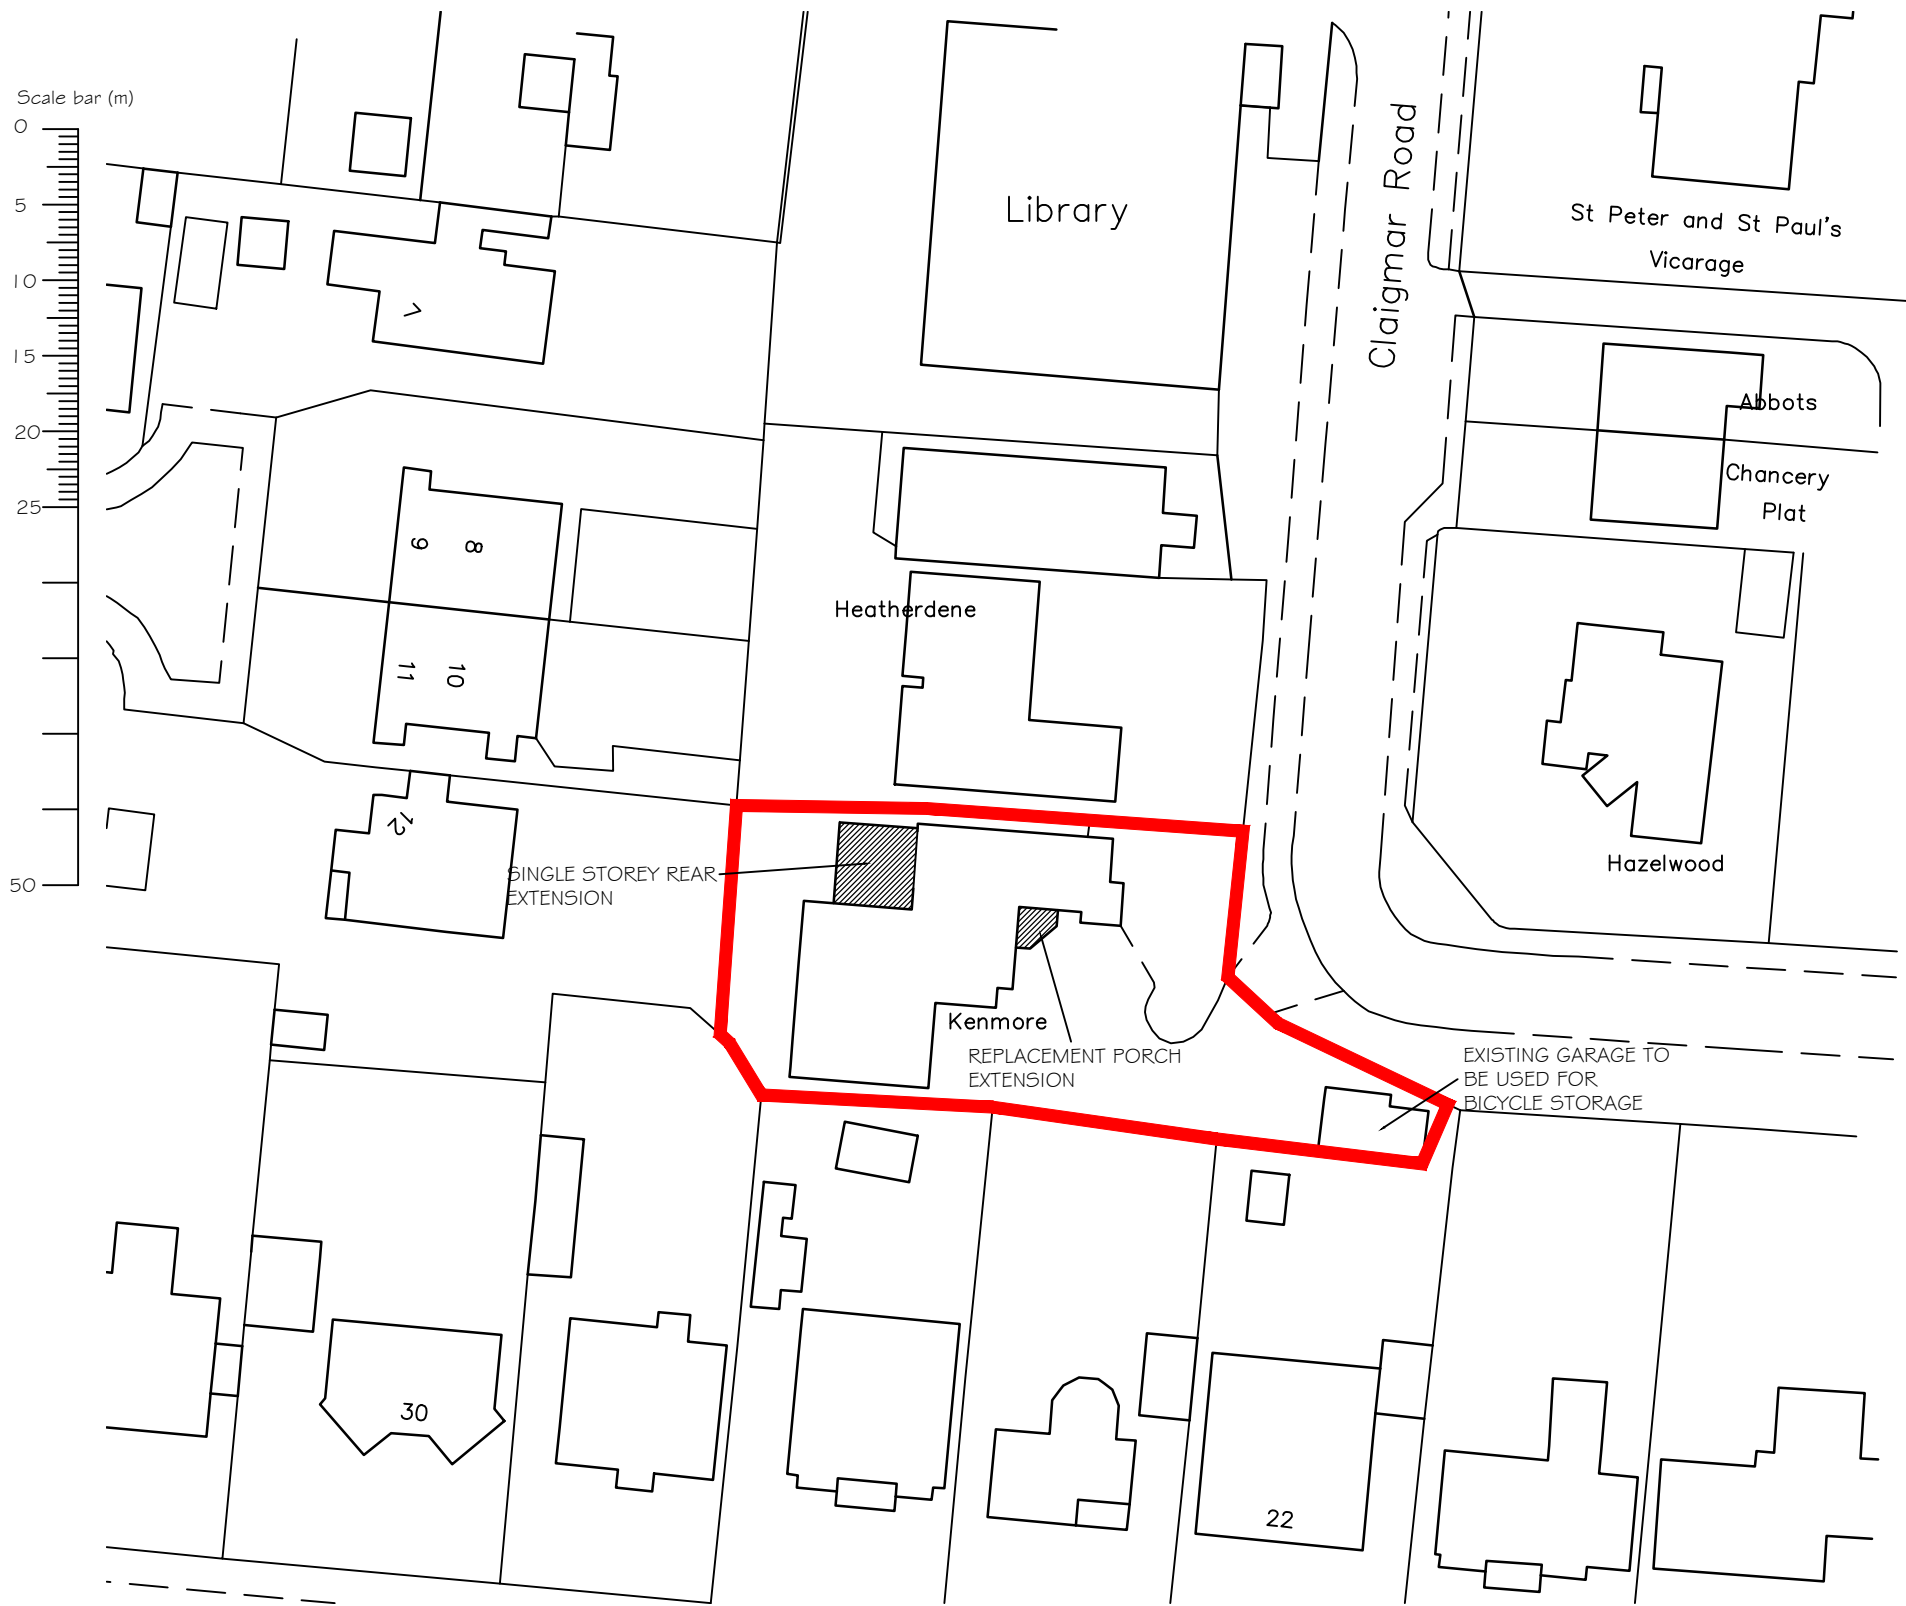


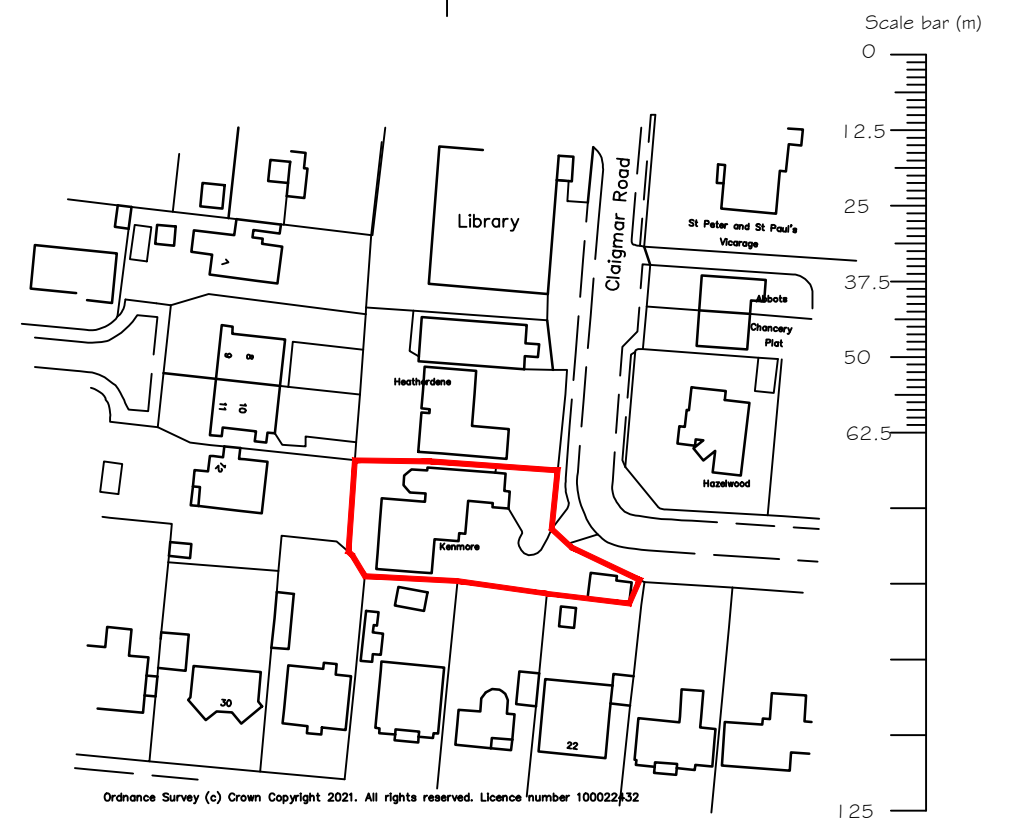

BLOCK PLAN
1 : 500

NOTES
WRITTEN DIMENSIONS TO BE TAKEN IN PREFERENCE TO SCALE, AND ARE TO BE CHECKED ON SITE PRIOR TO COMMENCING WORK.
THIS DRAWING IS TO BE READ IN CONJUNCTION WITH ALL OTHER DOCUMENTS RELATING TO THIS PROJECT.
ANY DISCREPANCIES ARE TO BE REFERRED IMMEDIATELY TO THE PROJECT DESIGNER.
THIS DRAWING IS COPYRIGHT, AND SHOULD NOT BE USED OR REPRODUCED WITHOUT PERMISSION.
IT IS THE CONTRACTOR'S RESPONSIBILITY TO ENSURE COMPLIANCE WITH THE BUILDING REGULATIONS.

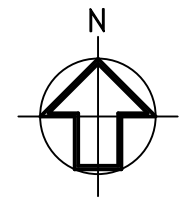

SITE LOCATION PLAN
1 : 1250

REV	DESCRIPTION	DATE
PROJECT	KENMORE GUEST HOUSE CLAIGMAR ROAD RUSTINGTON WEST SUSSEX	
DRAWING TITLE	SITE LOCATION PLAN AND BLOCK PLAN	
CLIENT	PETER STOCKLEY	
SCALE	DRAWN BY	DATE
1:1250 / 1:500@A3	FLB	AUG 21
DWG NO	1069/07	REV. -

Unit 3b Woodhorn Business Centre
Woodhorn Lane
Oving Chichester
West Sussex PO20 2BX
Tel 01243 774764
www.sloaneandbrown.co.uk

