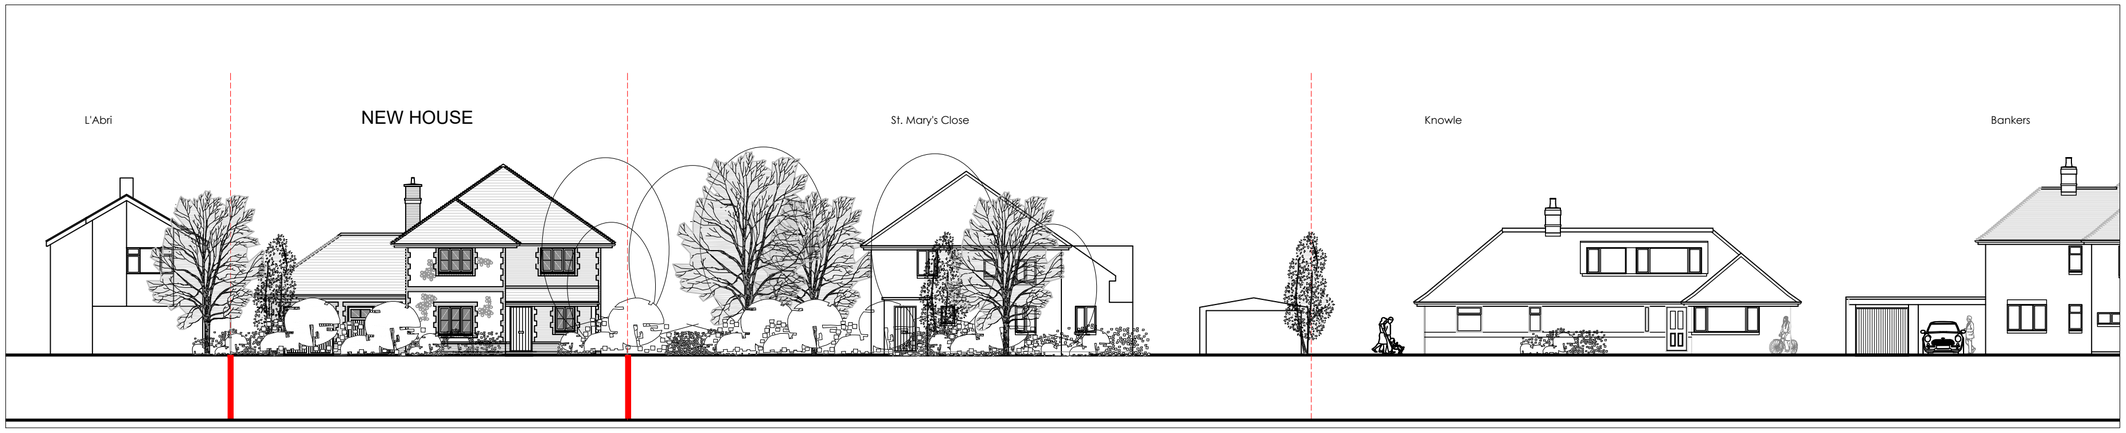

1:200 0 2 4 8 14 20.M.

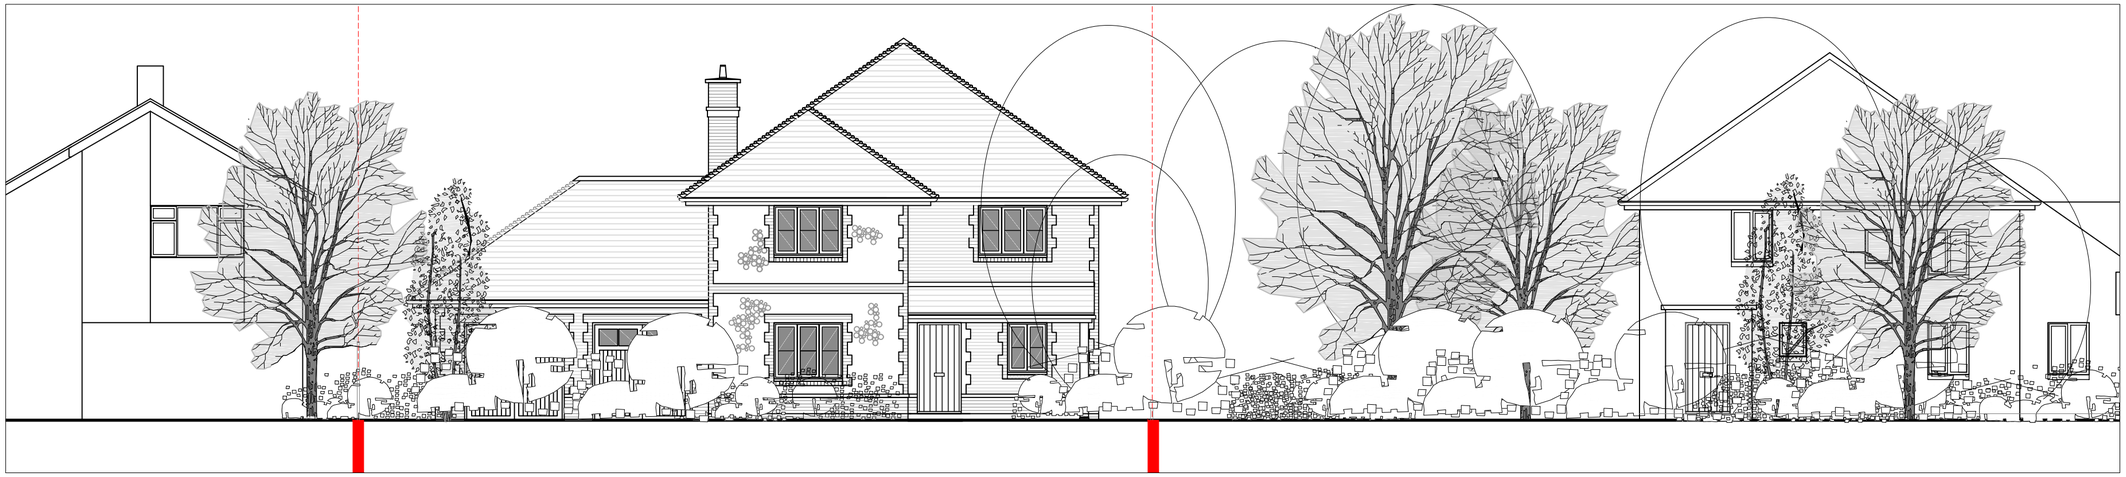

1:100 0 1 2 4 7 10.M.

Drawn by : SD Checked by :

Date: SEPT 2017

© This drawing and the works depicted contains information that is the copyright of Carlton Design Partnership Ltd. This drawing may also contain copyrighted information of third parties. This drawing or part thereof may not be reproduced, re-used or altered except with the written permission of the originators. No liability will be accepted for amendments made by third parties. Scaled measurements must not be taken from this drawing. Any discrepency or disparity must be notified to the originator in writing. This drawing may contain Ordnance Survey Data that is subject to Crown Copyright. All Rights reserved.

Revisions

Rev	Date	Drawn	Checked

Planning Issue

Project:
LAND AT ST. MARY'S CLOSE
HURST ROAD, EAST PRESTON

Drawing Title:
STREET SCENE
SINGLE DWELLING

Client:
MICHAEL HARTNETT EXECUTIVE HOMES

carlton design partnership
Selwyn House, 32a Castle Way, Southampton, SO14 2AW
023 8011 8866 www.carltondesignpartnership.com

Scale: 1.200 & 1.100 @ A2

Drg No: 170829_SS-02 Rev:

X:\CURRENT PROJECTS\MJH HOMES\15117 HURST RD EAST PRESTON\STREET SCENES\STREET SCENE SINGLE DWELLING

ARUN DISTRICT COUNCIL RZ/19/17/PL