


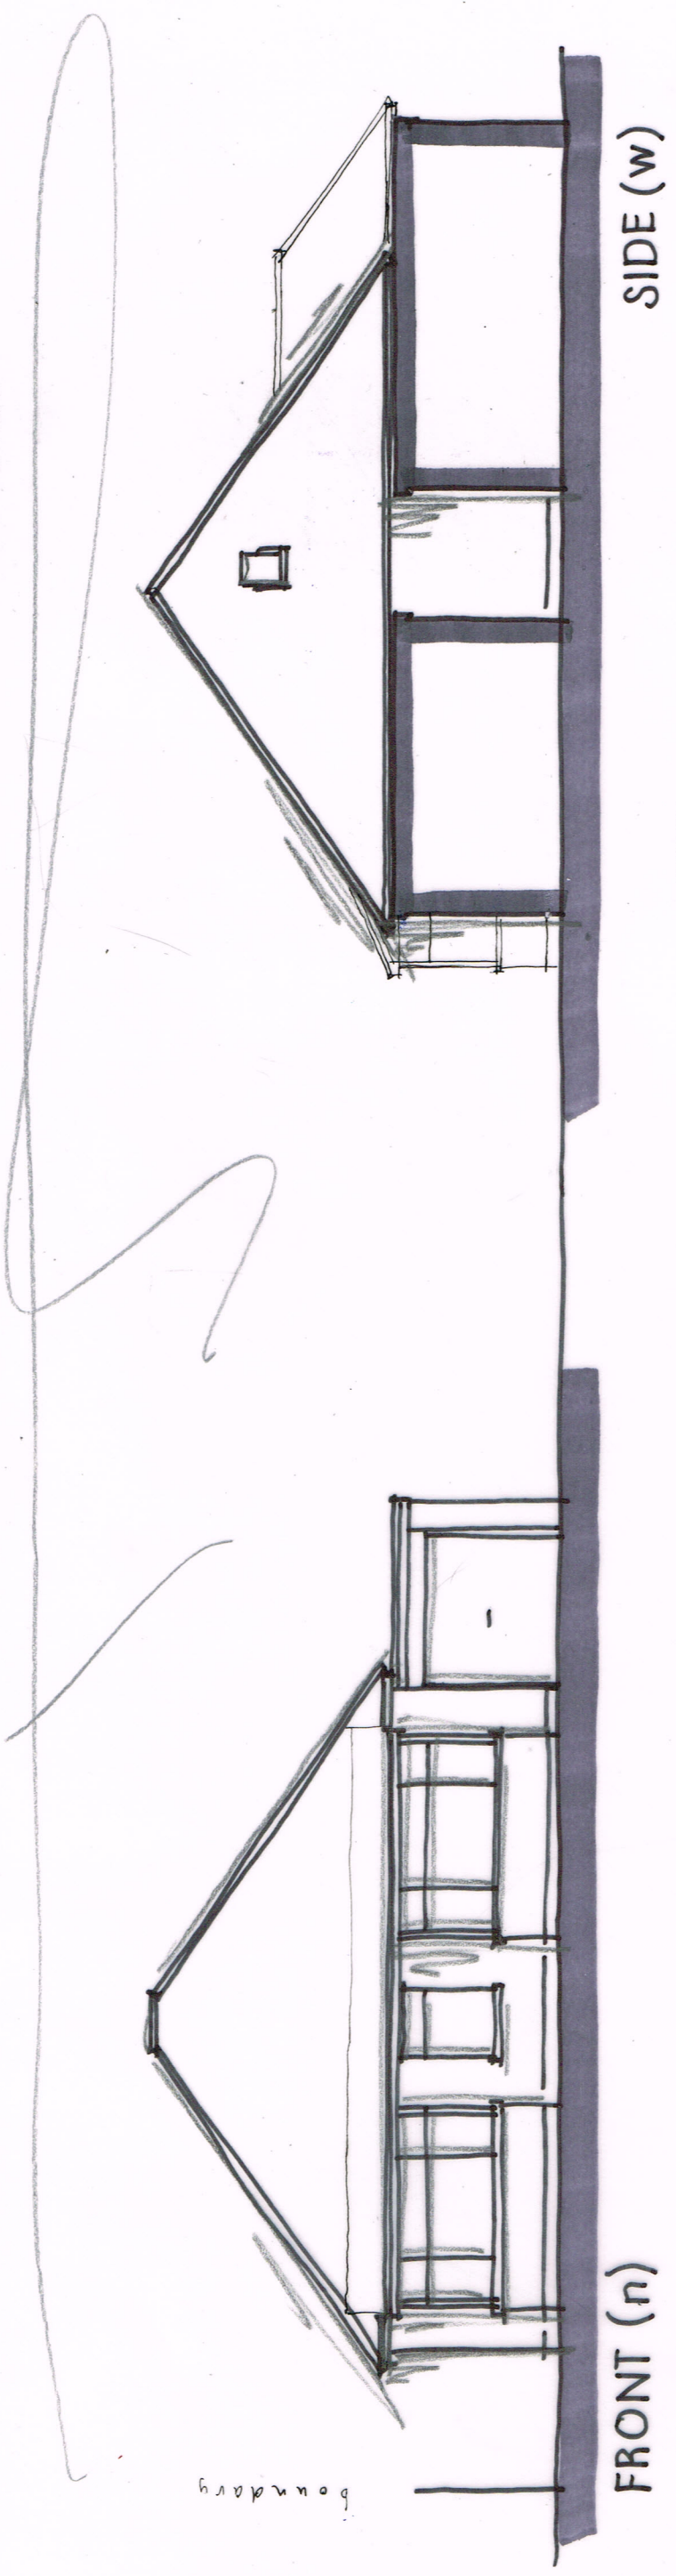

0 1 2 3 4 5m
metres

Wayne Gander MCIAT
Architectural Technologist
98 Durrington Lane
Worthing
West Sussex BN13 2RQ
Tel. 01903 694817

159 WORTHING ROAD, RUSTINGTON
Existing details 02

Aug 2019