


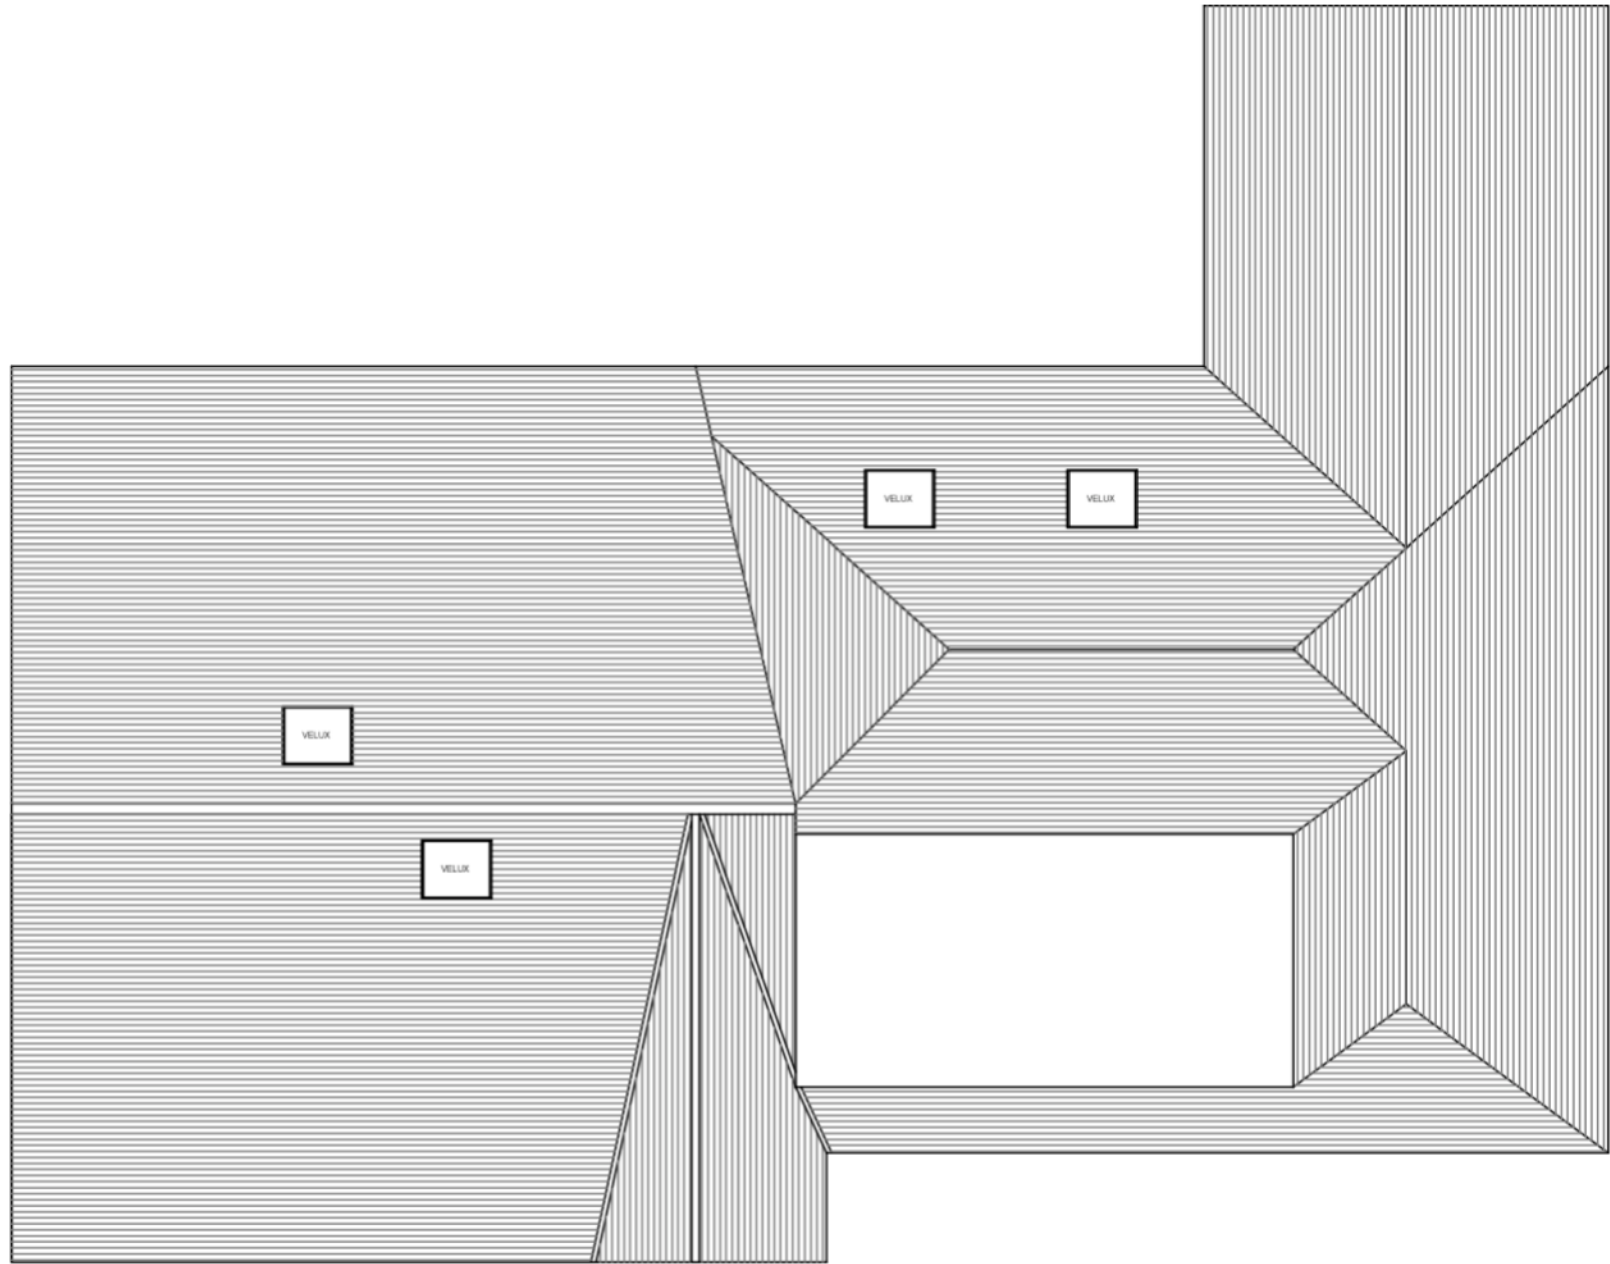

PROPOSED ROOF



 R.M Design Architectural & Interior Design Cedar Croft Hilliers Close Sutton Courtenay Oxon OX14 4AP email: romamuto@gmail.com Tel: 01235847964 mob: 07887767640	Notes: All dimensions must be checked on site and not scaled from this drawing		Drawing title Proposed Roof		Client Mr & Mrs Gardner															
			Job title 22 Ruston Park Rustington BN16 2AD		Scale 1:100															
					Date Jan 15															
	<table><tr><td></td><td></td><td></td></tr><tr><td></td><td></td><td></td></tr><tr><td></td><td></td><td></td></tr><tr><td>A</td><td></td><td></td></tr><tr><td></td><td>Date</td><td>Revisions</td></tr></table>											A				Date	Revisions			Drawn by 
A																				
	Date	Revisions																		
				Drg. No. GarR/P/05																
				Rev.																