



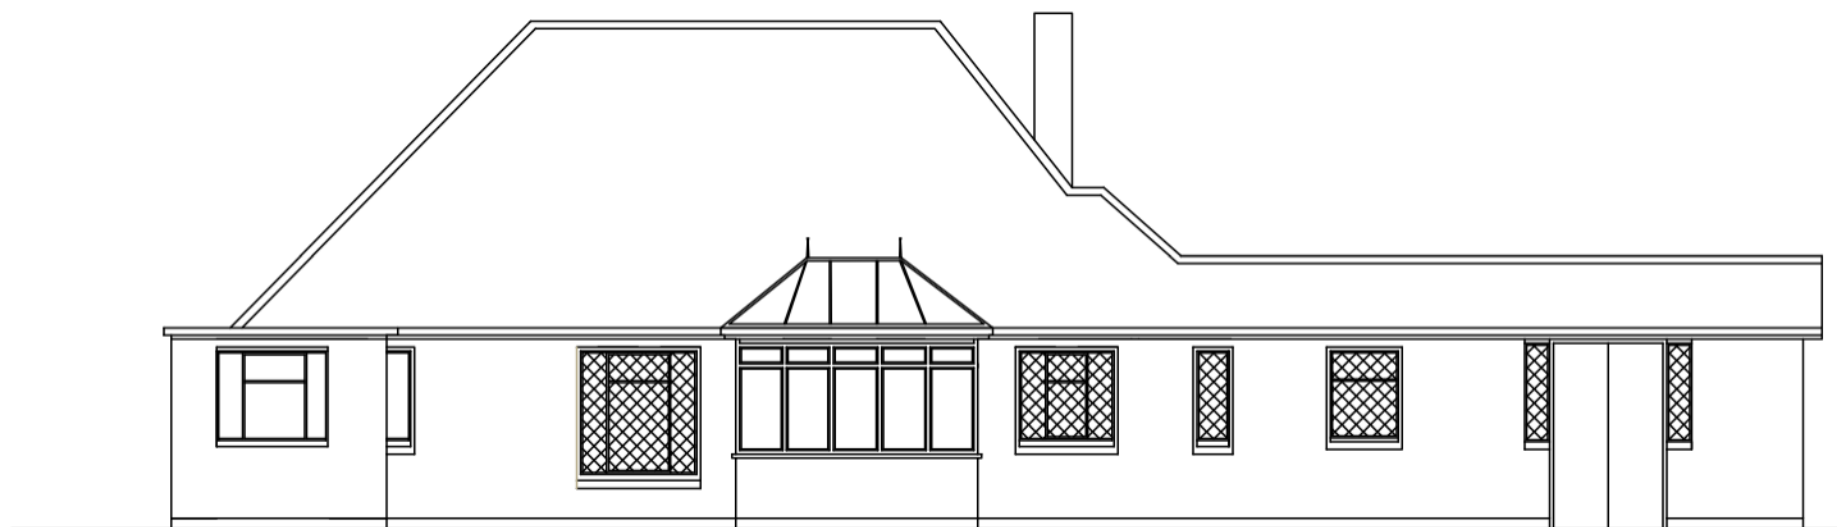

West/Back Elevation

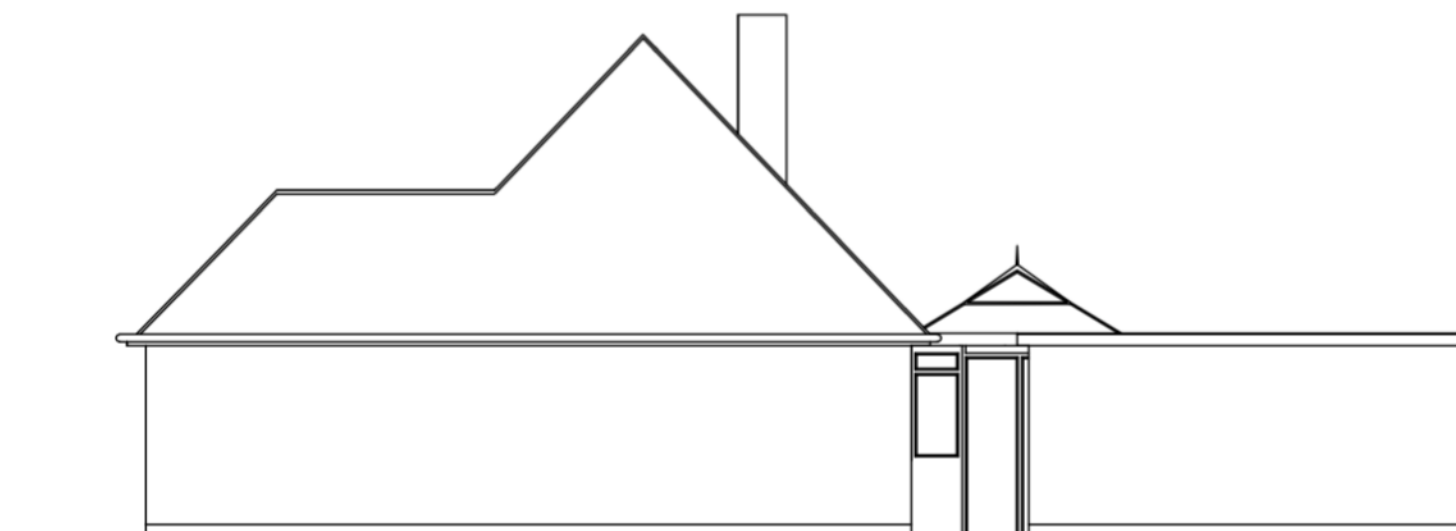

North/Side Elevation



R.M Design
Architectural & Interior Design

Cedar Croft
Hilliers Close
Sutton Courtenay
Oxon OX14 4AP
email: romamuto@gmail.com
Tel: 01235847964
mob: 07887767640

Notes:
All dimensions must be checked on site and not
scaled from this drawing

A	Date	Revisions

Drawing title

Existing Elevations

Job title

22 Ruston Park
Rustington
BN16 2AD

Client

Mr & Mrs Gardner

Scale

1:100

Date

Jan 15

Drawn by



Drg. No.

GarR/S/02

Rev.