



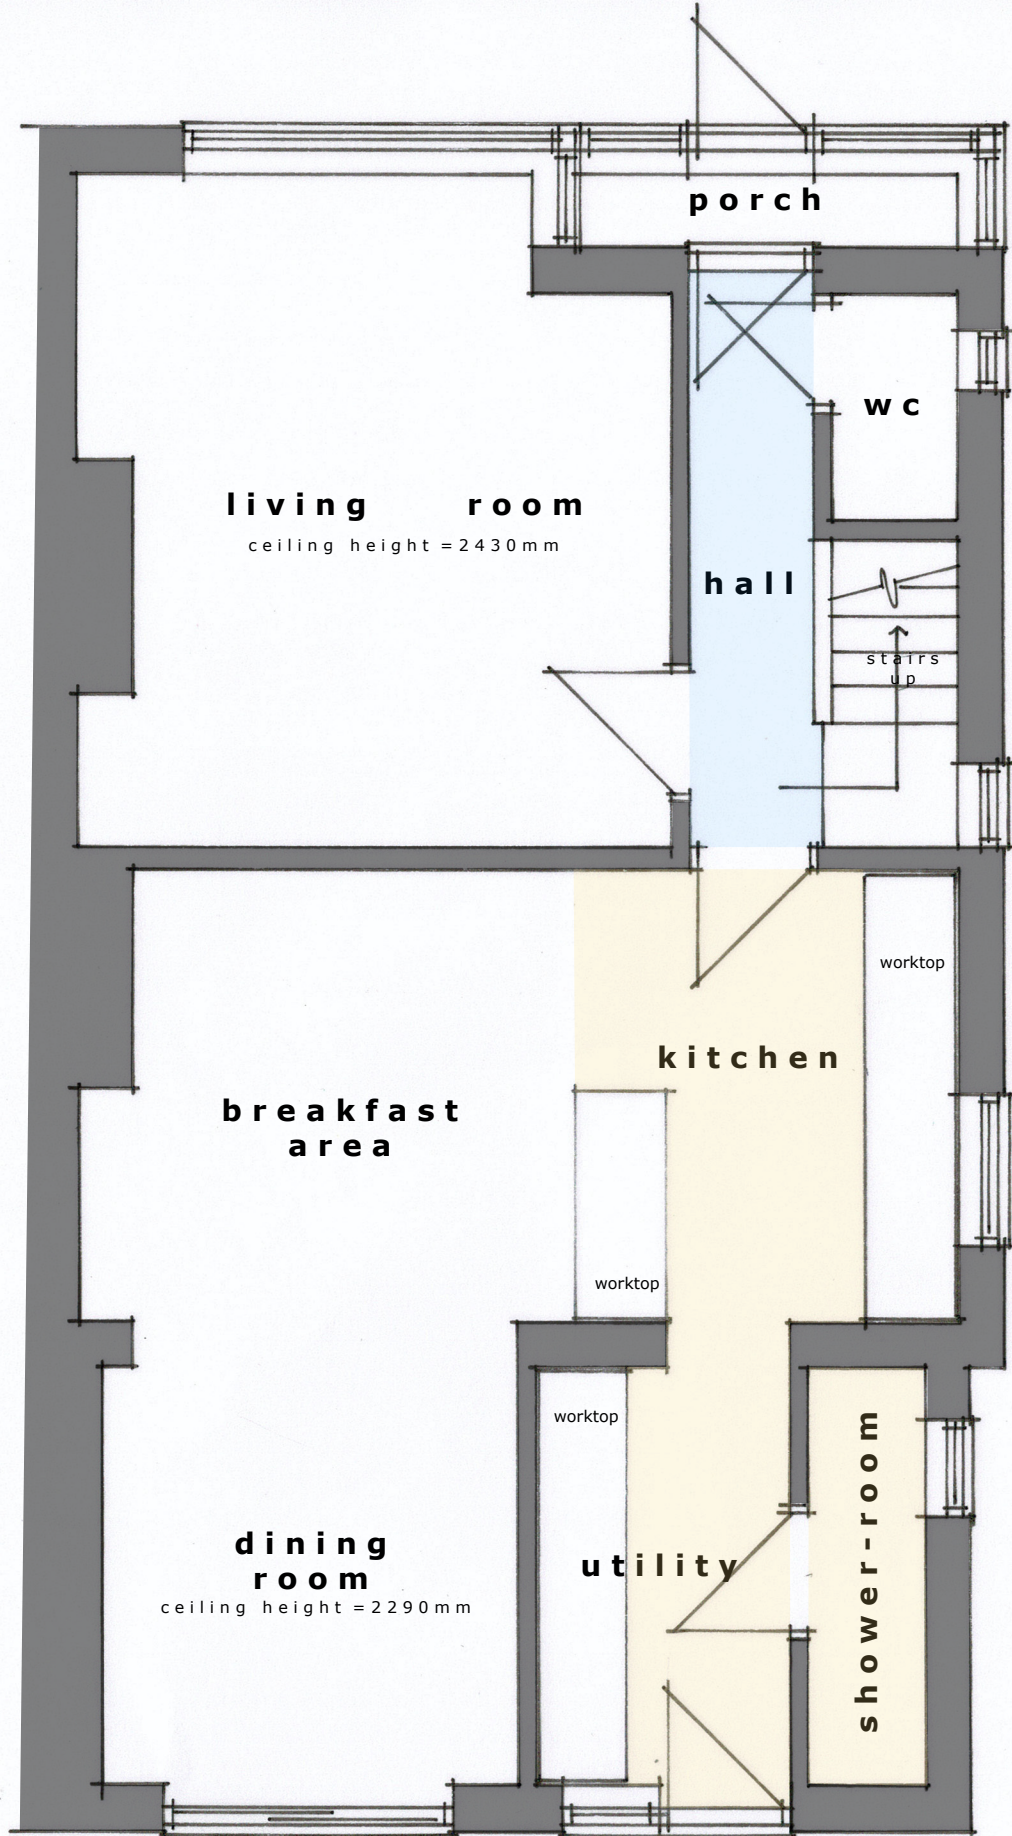

GROUND FLOOR PLAN 1:50 @ A3

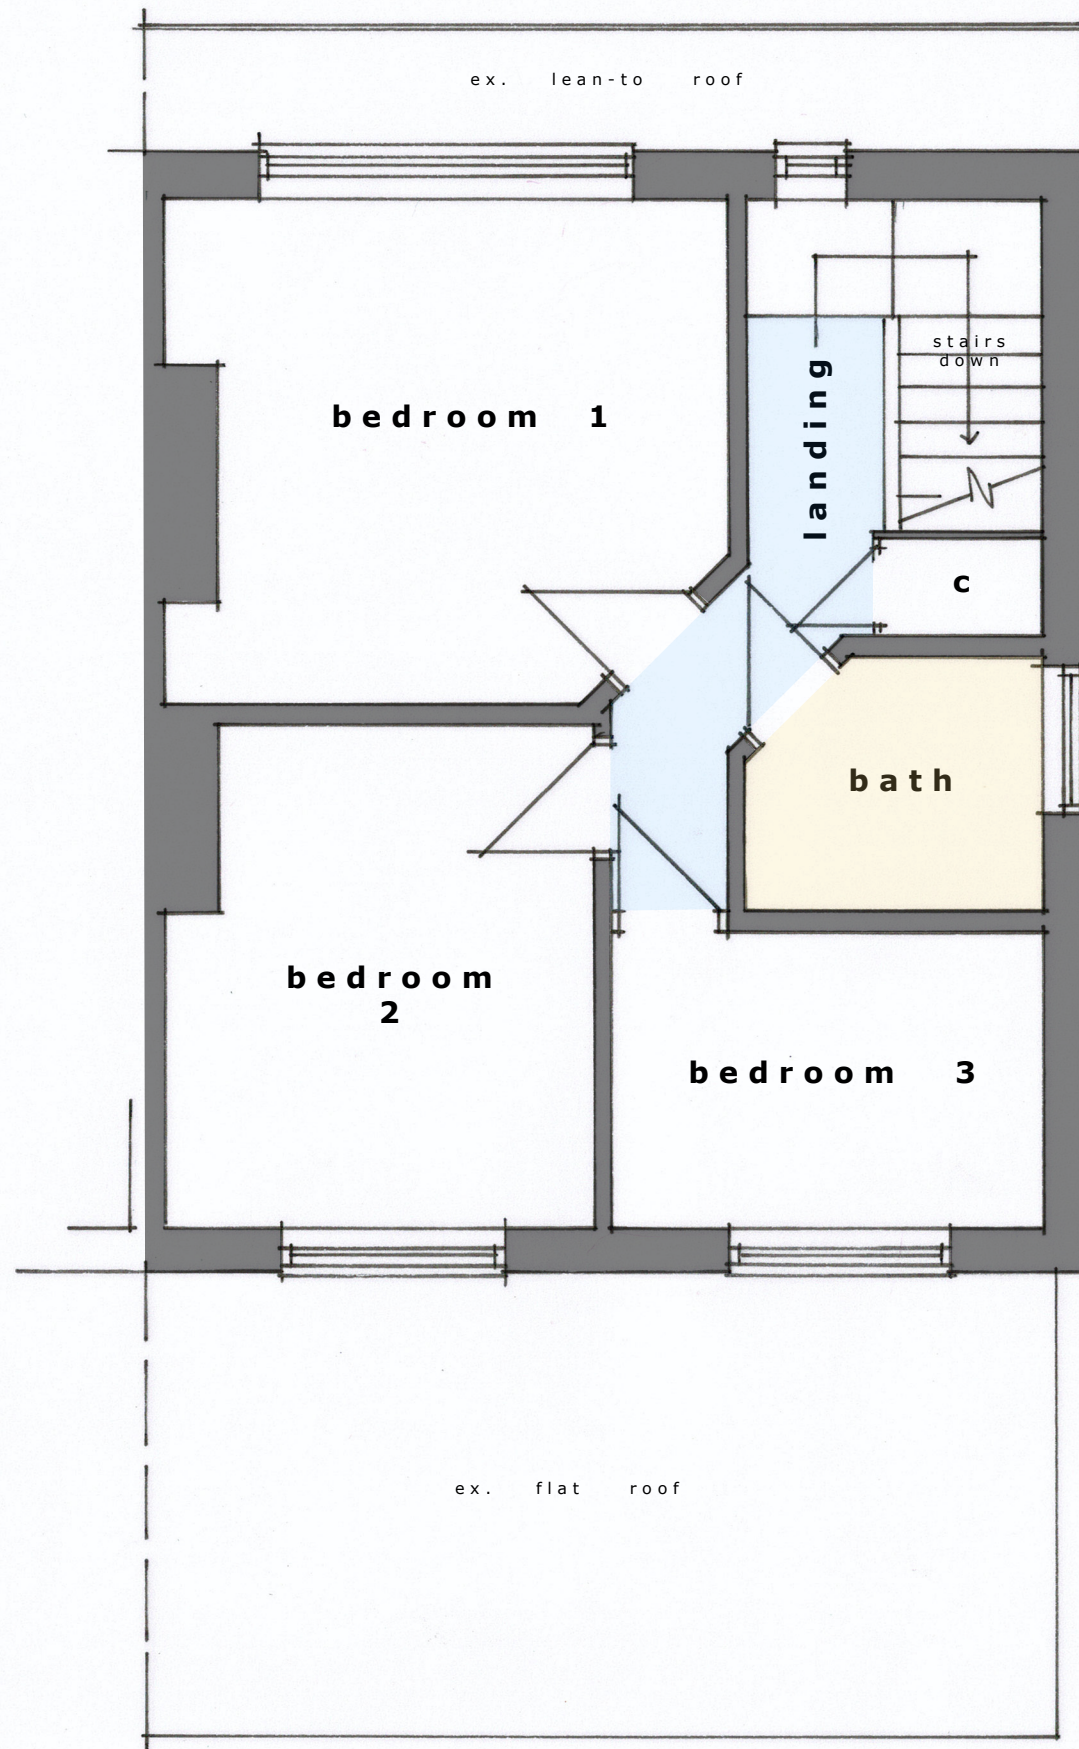

1st FLOOR PLAN

WAYNE GANDER MCIAT
Chartered Architectural Technologist
98 Durrington Lane
WORTHING
West Sussex
BN13 2RQ
M - 07808 887896
E - waynegander08@gmail.com

69 WORTHING ROAD, RUSTINGTON
Existing 01
July 2025