


69 WORTHING ROAD, RUSTINGTON BN16 3JU



69 Worthing Road,
Littlehampton,
Rustington,
West Sussex
BN16 3JU

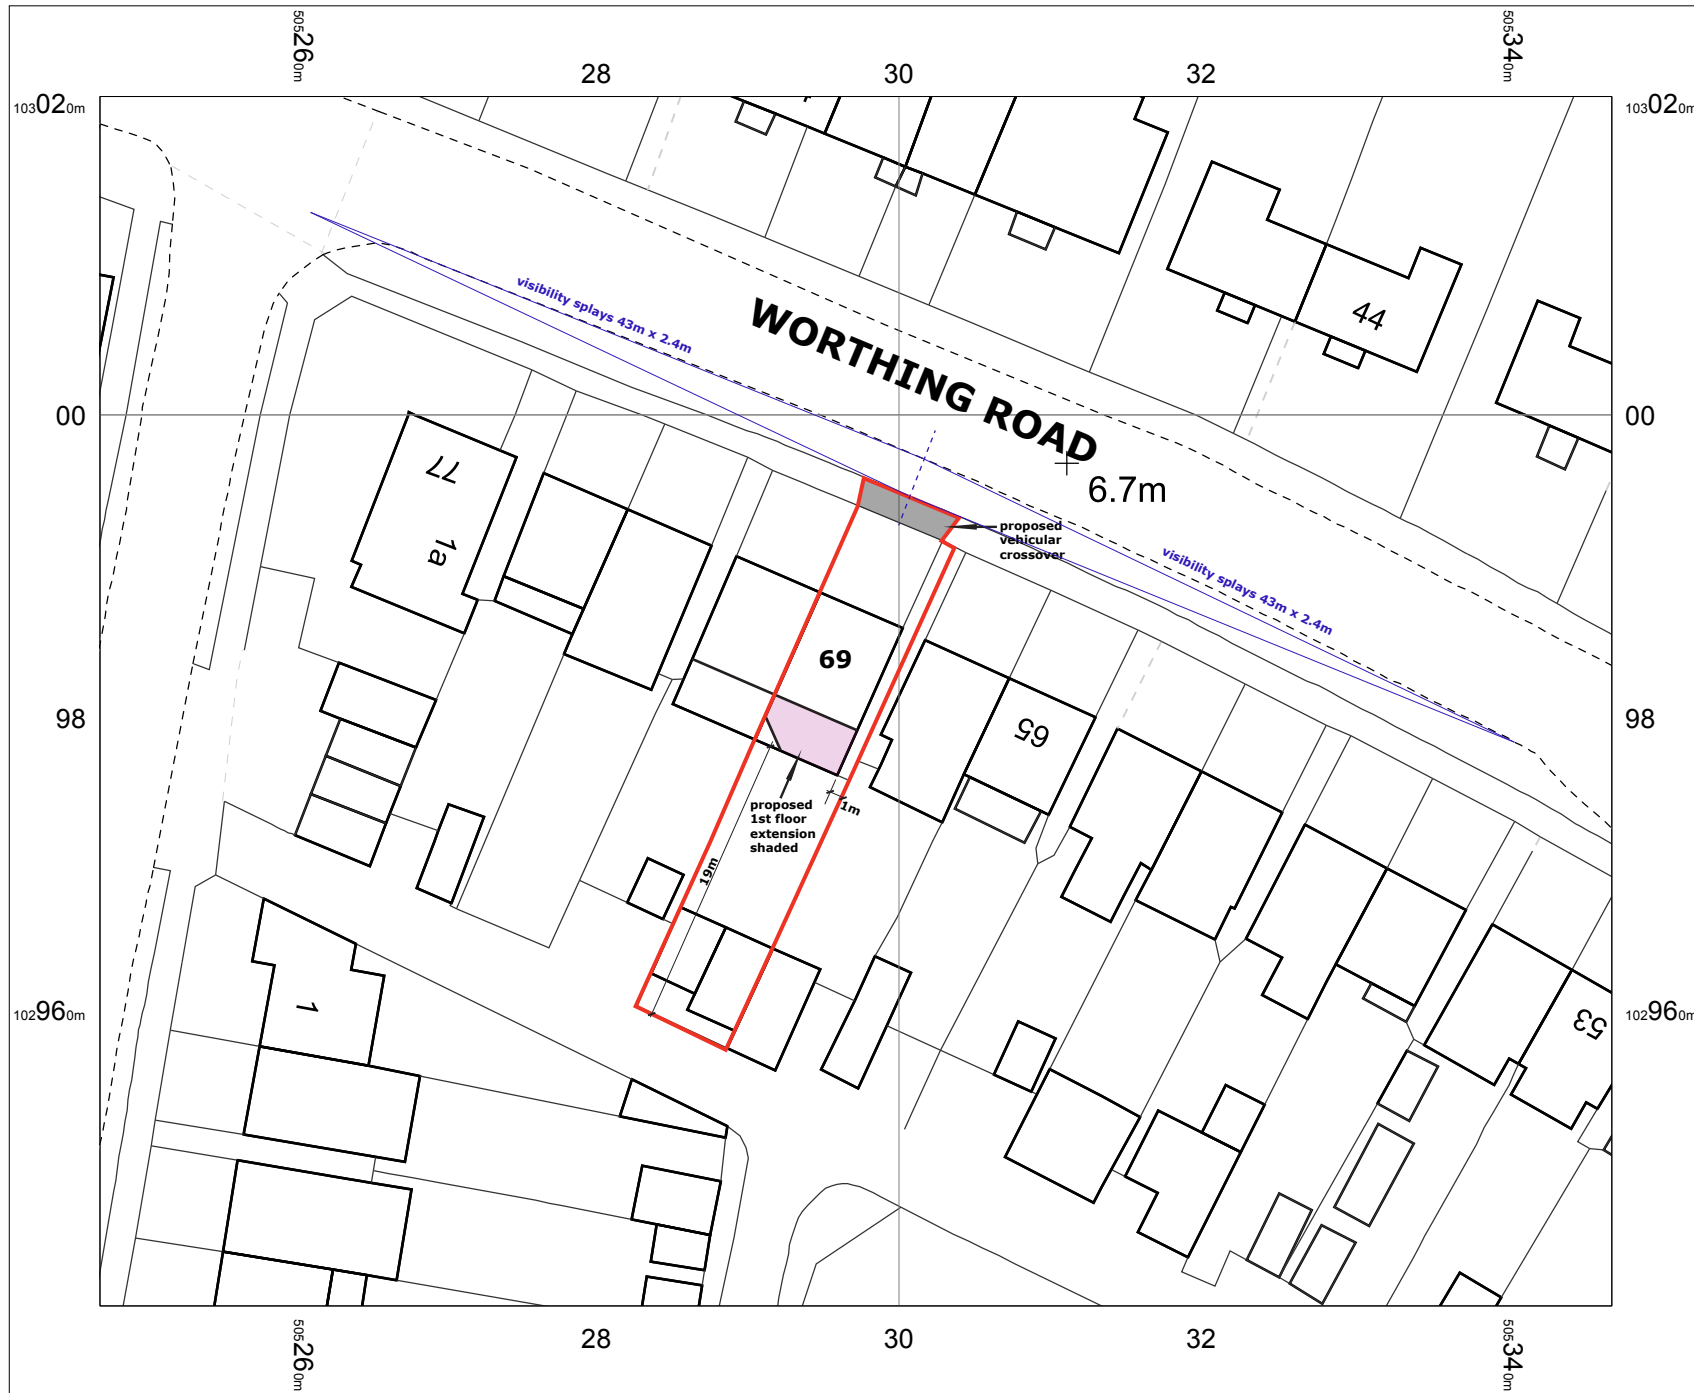

OS MasterMap 1250/2500/10000
scale

Saturday, February 14, 2026, ID:

CM-01263558

www.centremapslive.co.uk

1:500 scale print at A4, Centre:
505297 E, 102981 N

© Crown Copyright Ordnance
Survey. Licence no. AC0000849896



Wayne Gander MCIAT
Chartered Architectural Technologist
98 Durrington Lane, Worthing,
West Sussex BN13 2RQ
M 07808 887896
E waynegander08@gmail.com

