




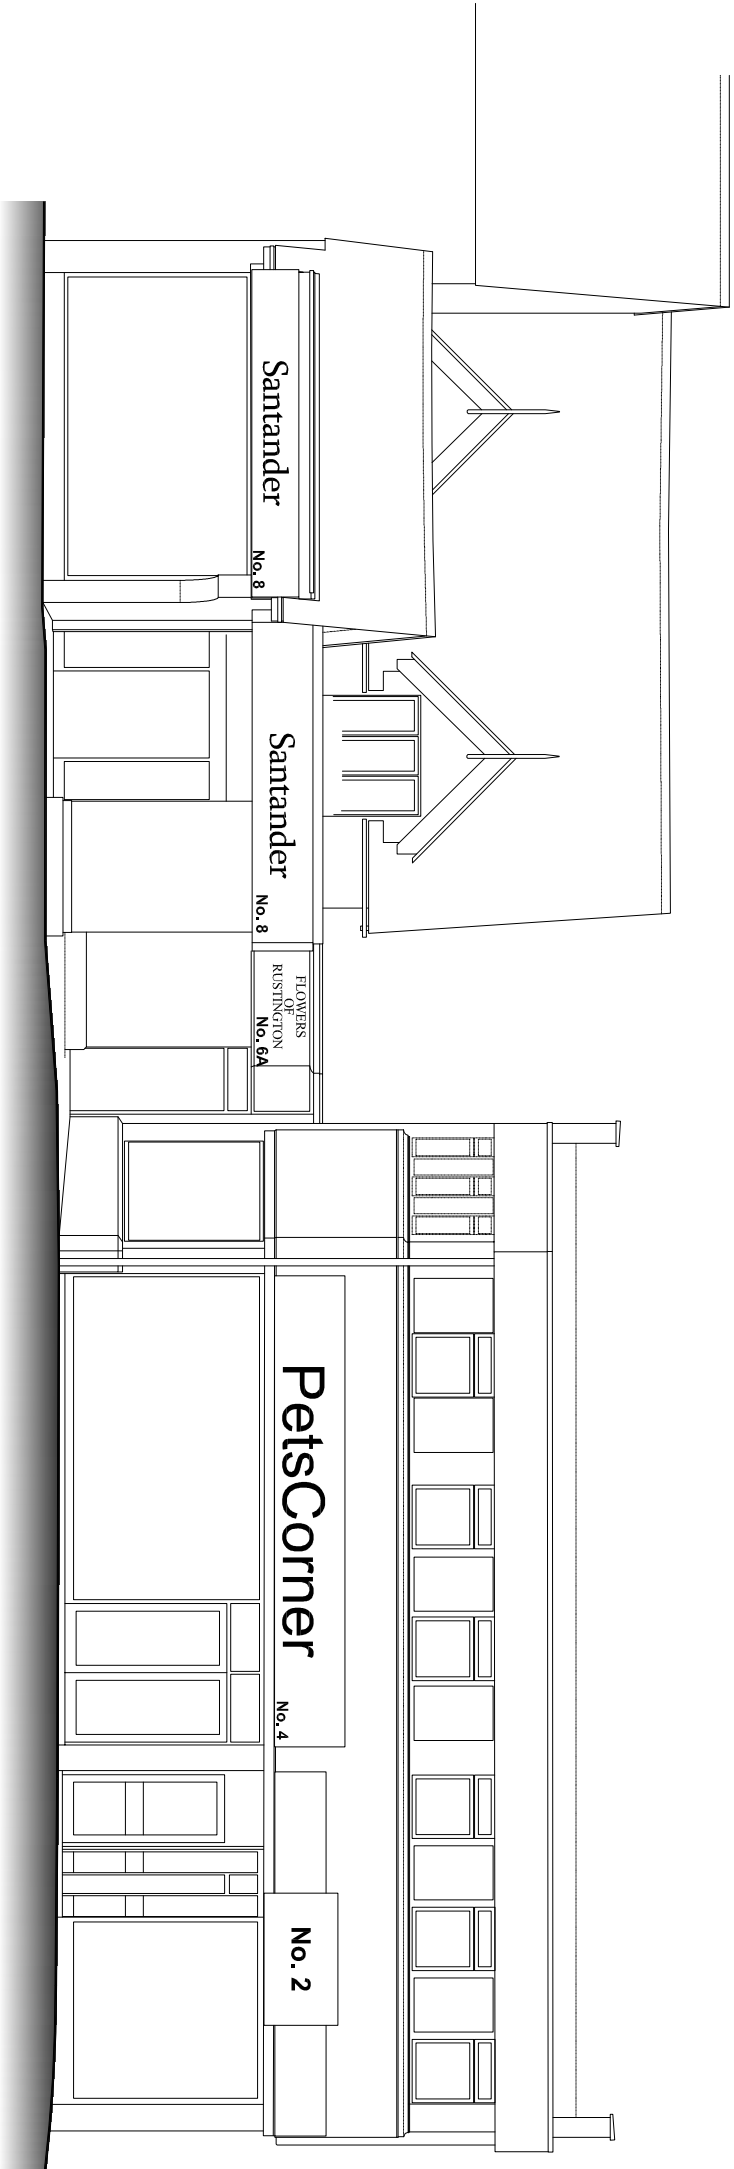


WEST ELEVATION (FRONT)

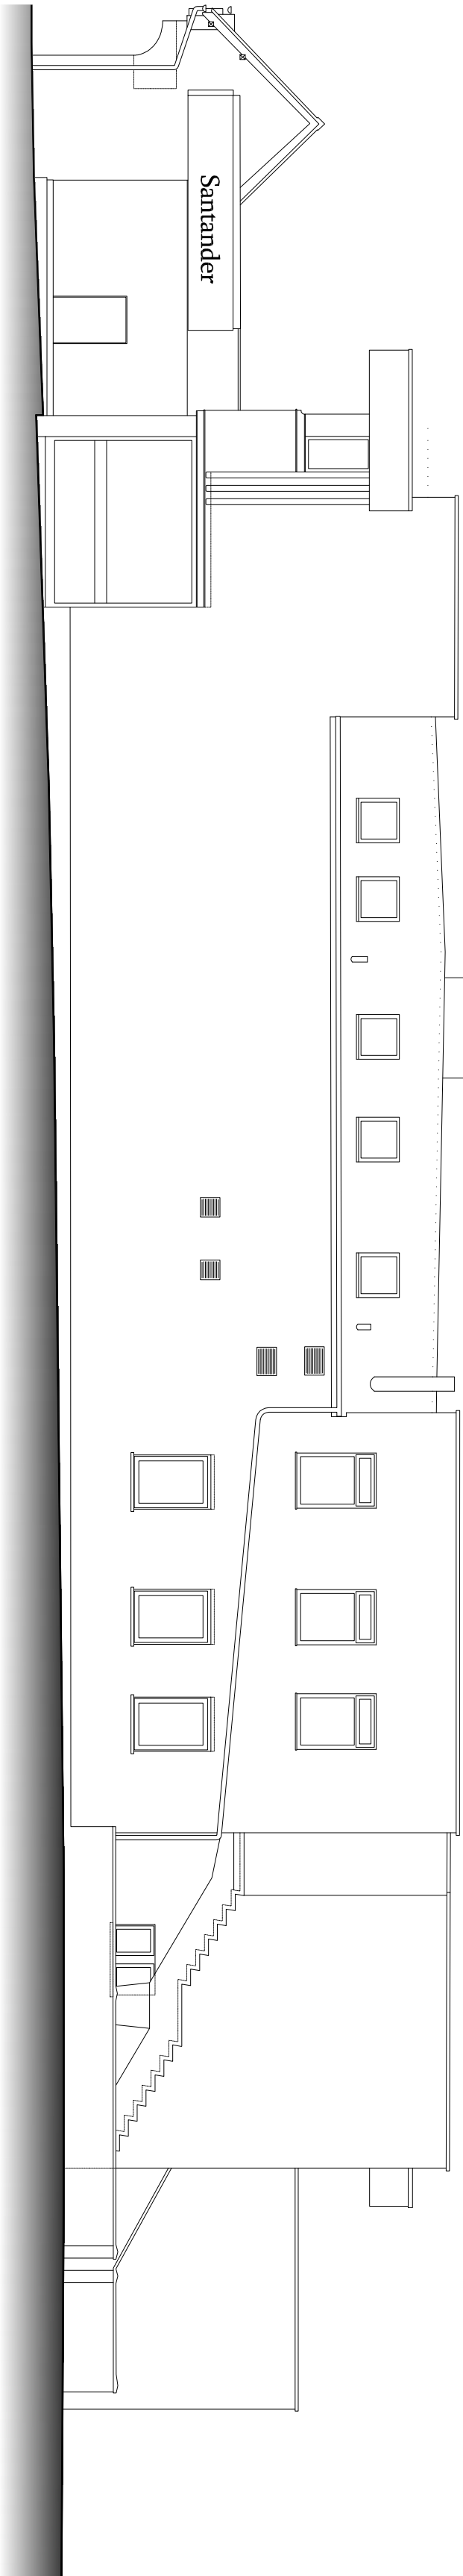

SOUTH ELEVATION (SIDE)

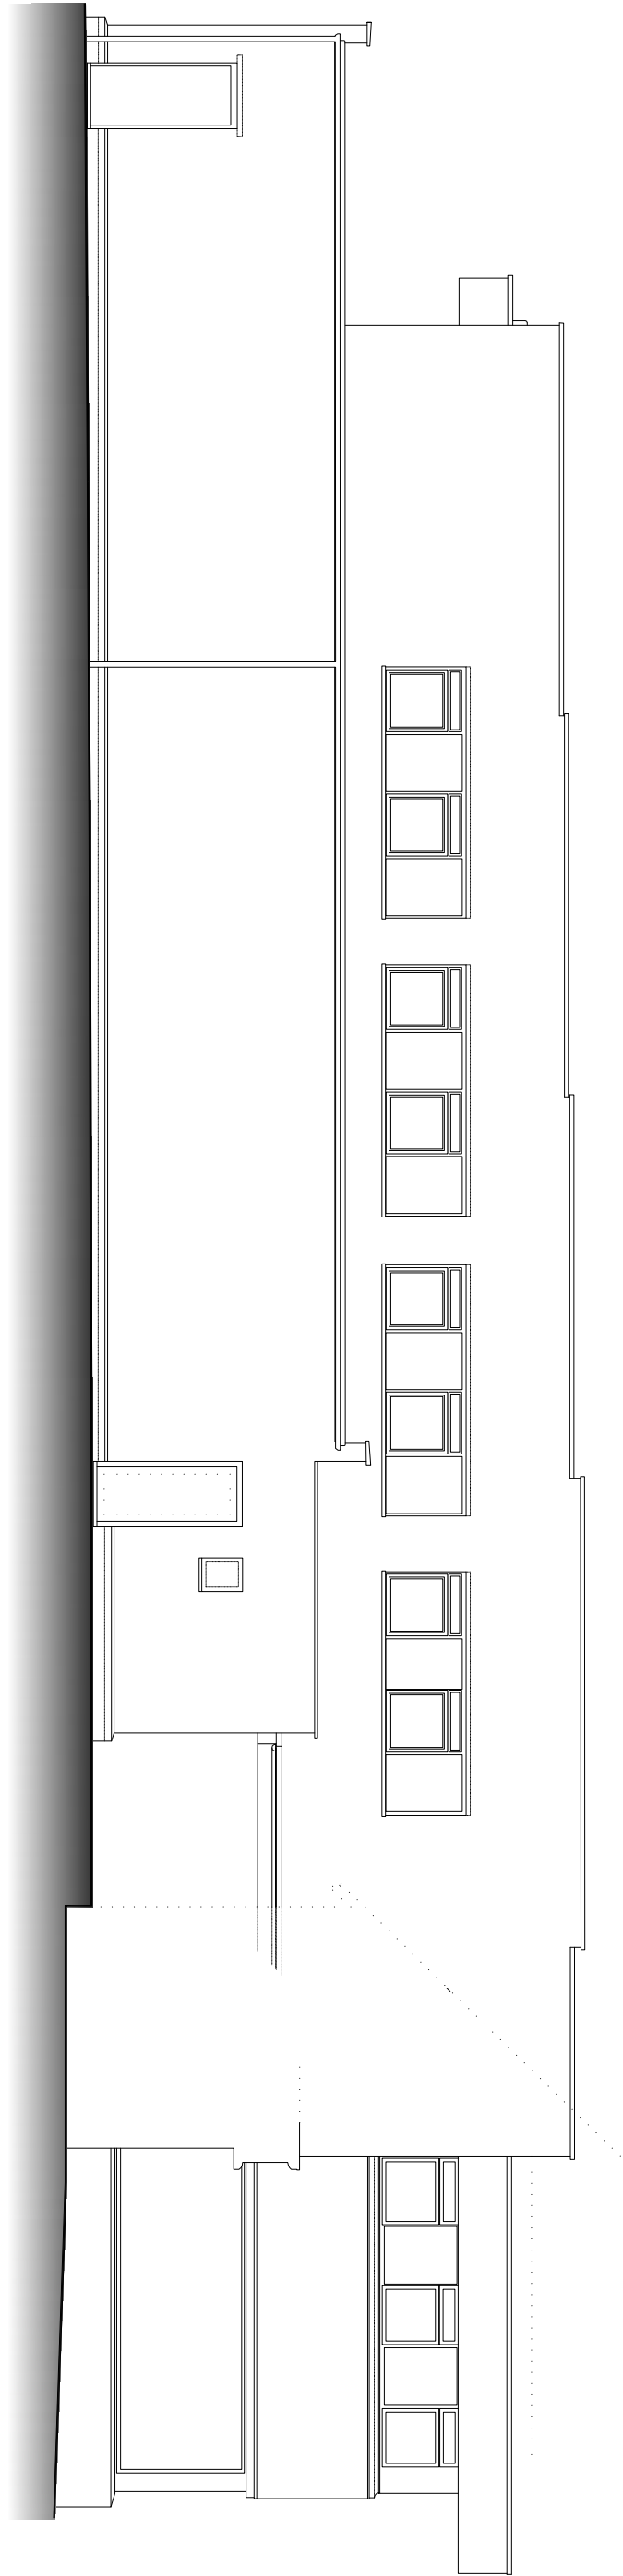

NORTH ELEVATION (SIDE)

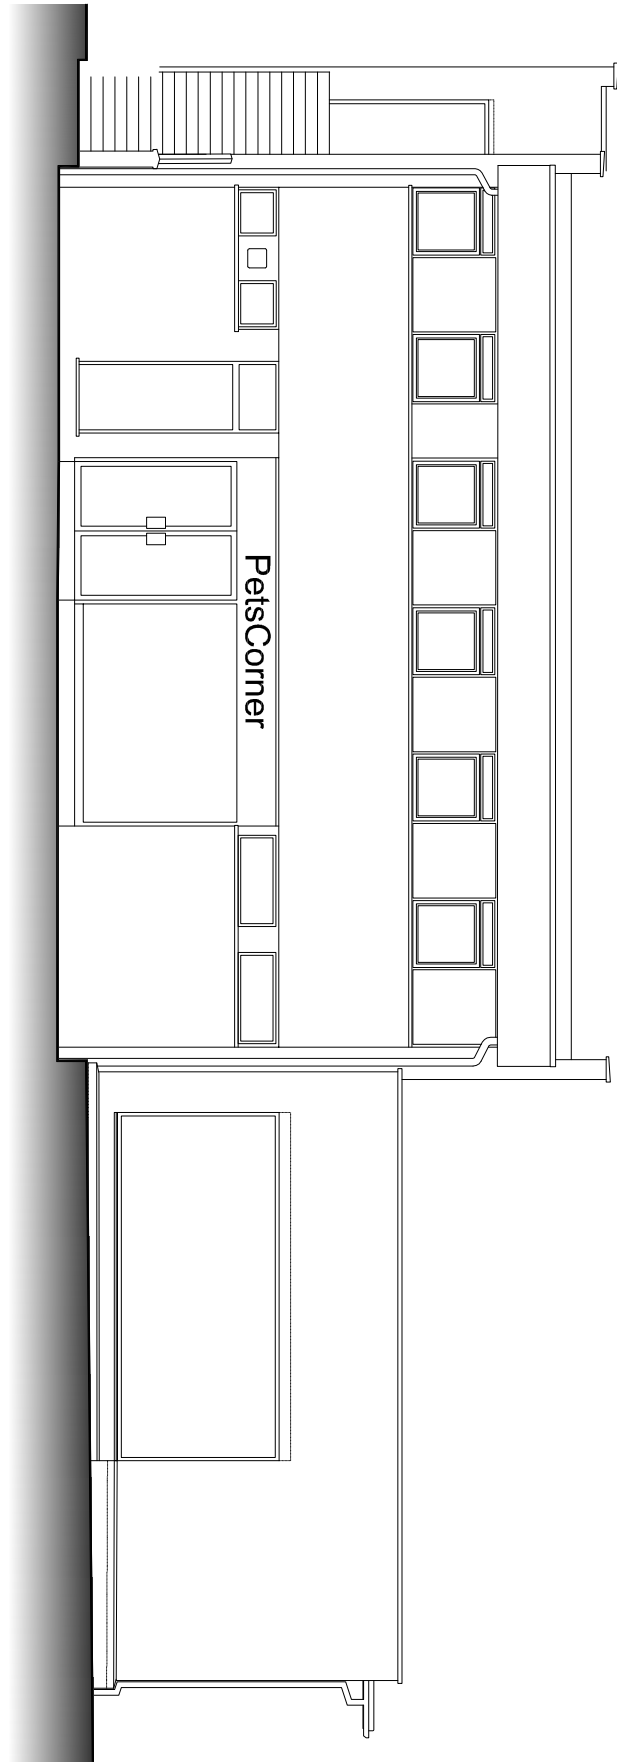

EAST ELEVATION (REAR)

REV.	DATE	DESCRIPTION	DR.	CHK.
1	2019	1:100	102	102
OTHER THAN FOR THE PURPOSES OF PLANNING, DO NOT SCALE THESE DRAWINGS. USE WRITTEN DIMENSIONS ONLY. ALL DIMENSIONS TO BE CHECKED ON SITE PRIOR TO COMMENCEMENT OF WORK.				
THIS DRAWING IS THE COPYRIGHT OF SIMPSON HILDER ASSOCIATES AND MAY NOT BE REPRODUCED, COPIED OR ALTERED IN ANY WAY WITHOUT WRITTEN AUTHORITY.				
 SIMPSON HILDER ASSOCIATES LIMITED 67a High Street, Lyndhurst Hampshire SO43 7BE T: 023 80 283708 F: 023 80 283888 E: sh@a@simpsonhilder.co.uk www.simpsonhilder.co.uk				

EXISTING ELEVATIONS			
DRAWING STATUS: PLANNING			
2 ASH LANE RUSTINGTON WEST SUSSEX, BN16 3DT			
DATE: JULY 2019	DESIGNED BY: C.T.	DATE CHECKED: JULY 2019	102
SCALE 8/11: 1:100	102	102	102
102	102	102	102

