


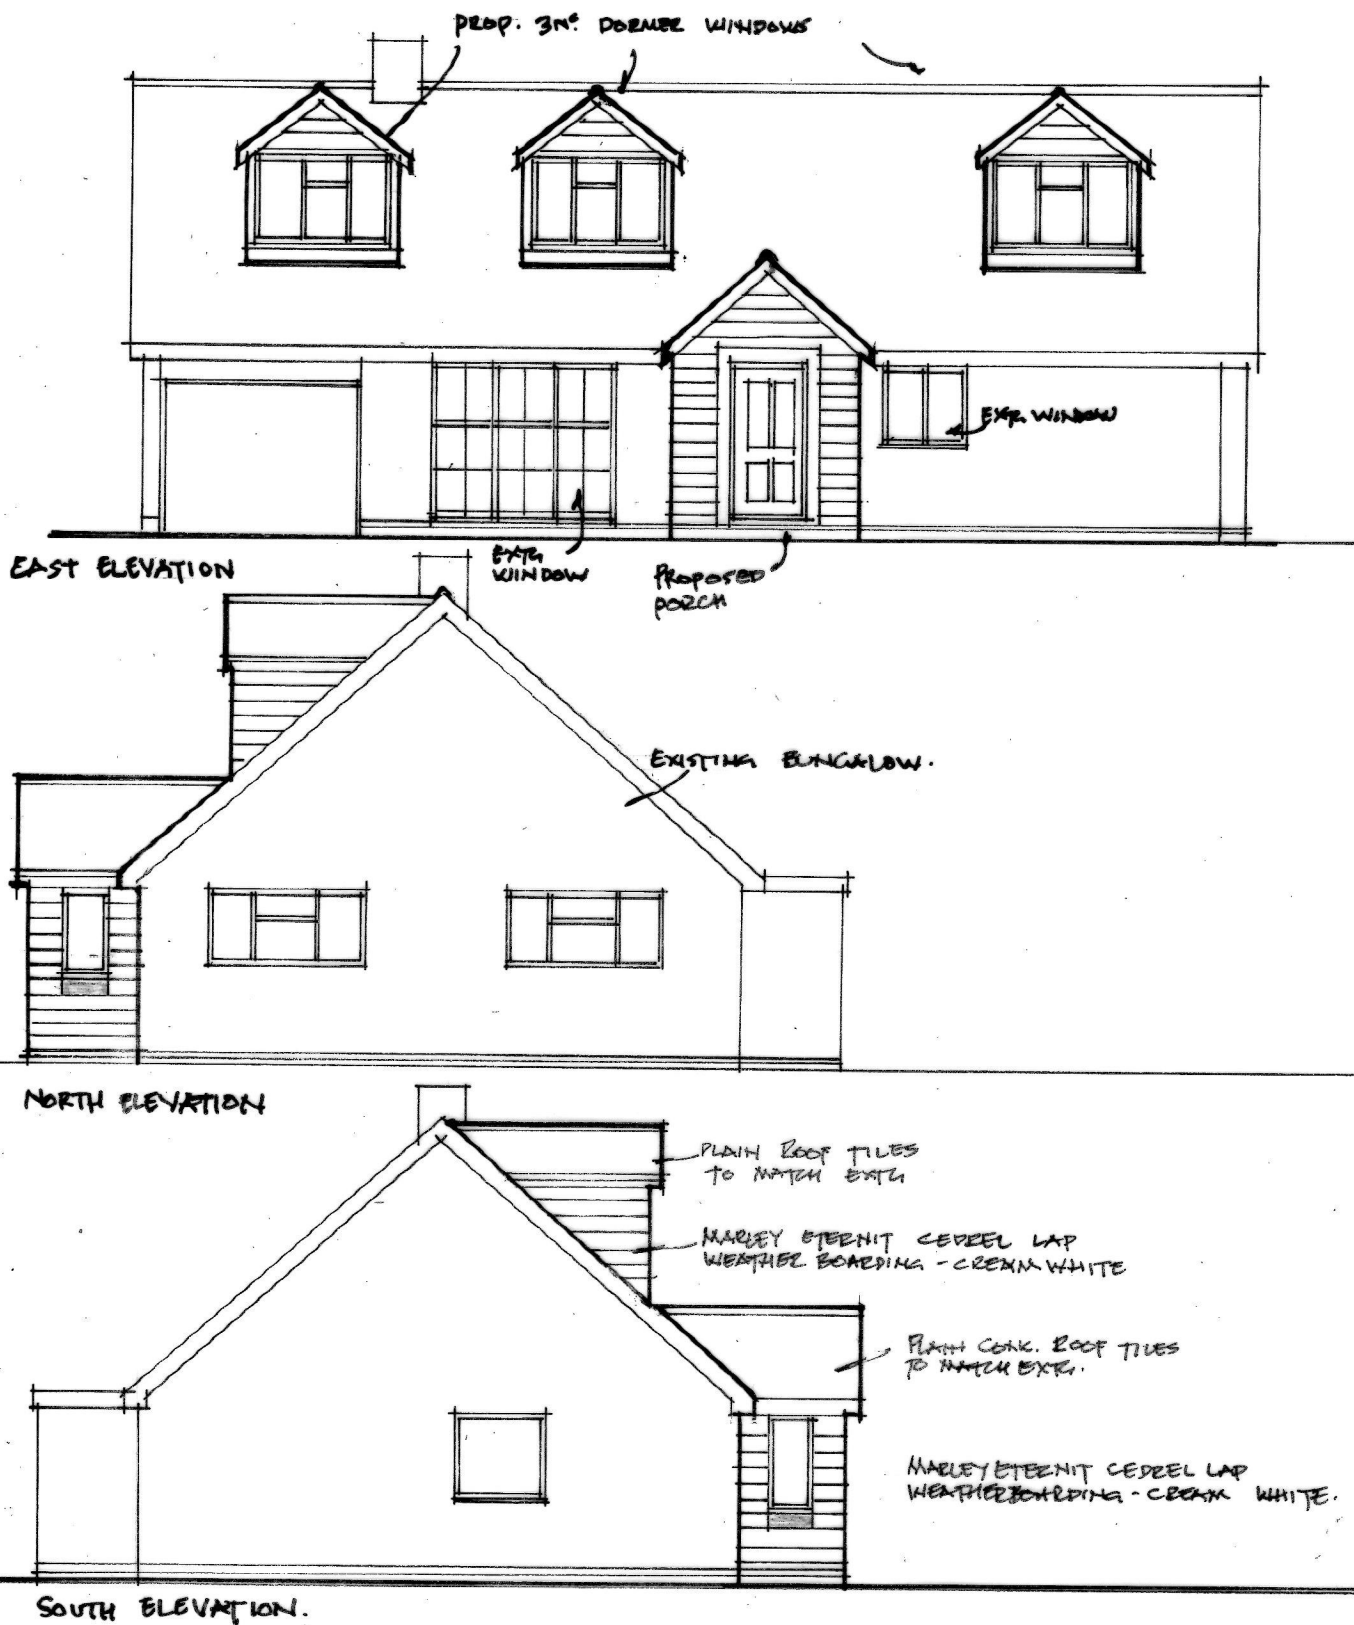

PROPOSED PORCH & 3rd PITCHED ROOF DORMER WINDOWS AT
5 HAWKE CLOSE RUSTINGTON BN16 2AT.

DRG. NO. HC/12

ELEVATIONS 1:100 @ A4.