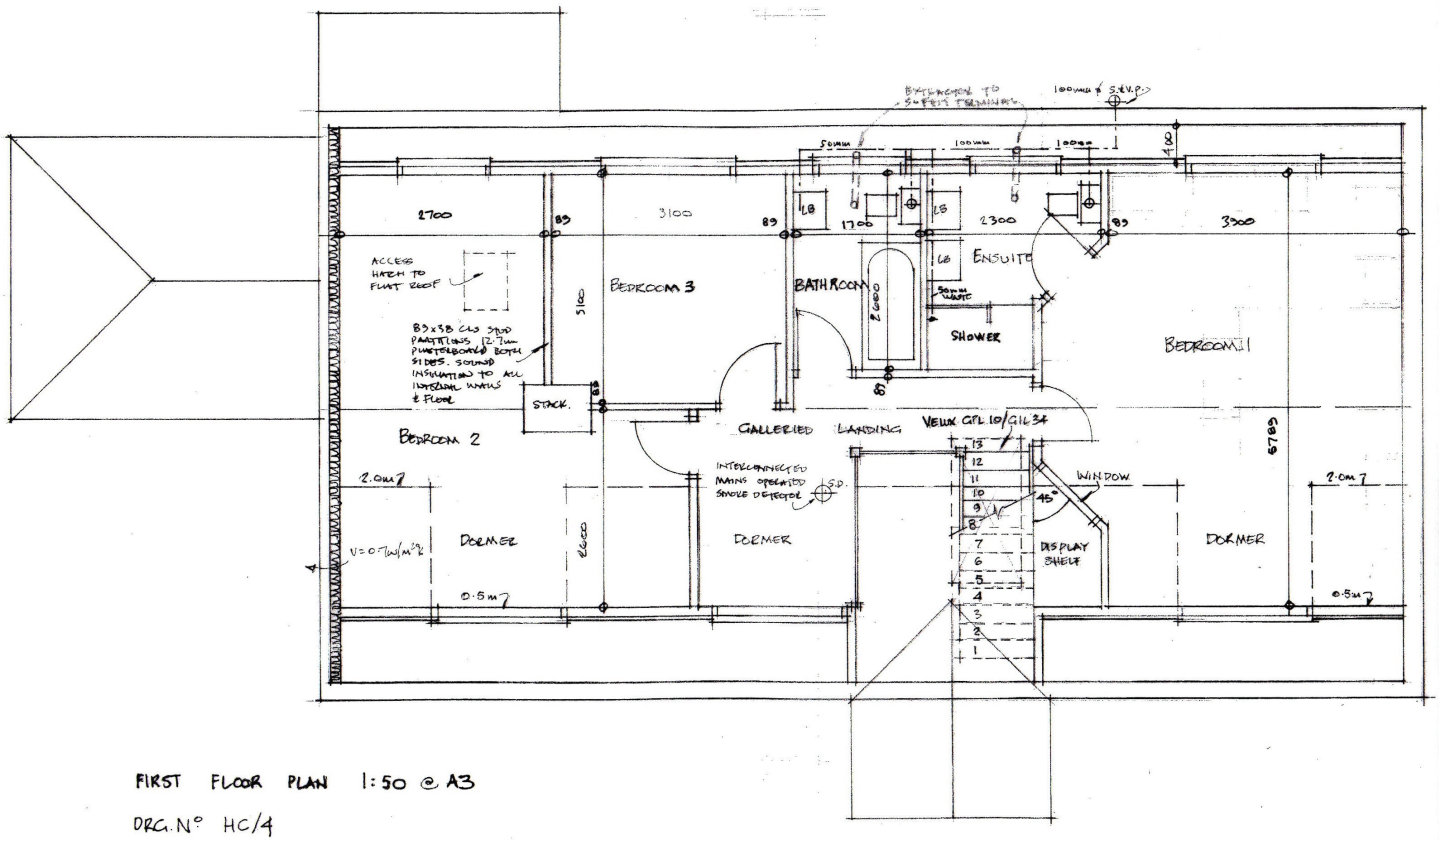

FIRST FLOOR PLAN 1:50 @ A3

DRG.N° HC/4

PROPOSED ROOF CONVERSION AT 5 HAWKE CLOSE RUSTINGTON BN16 2AT.