


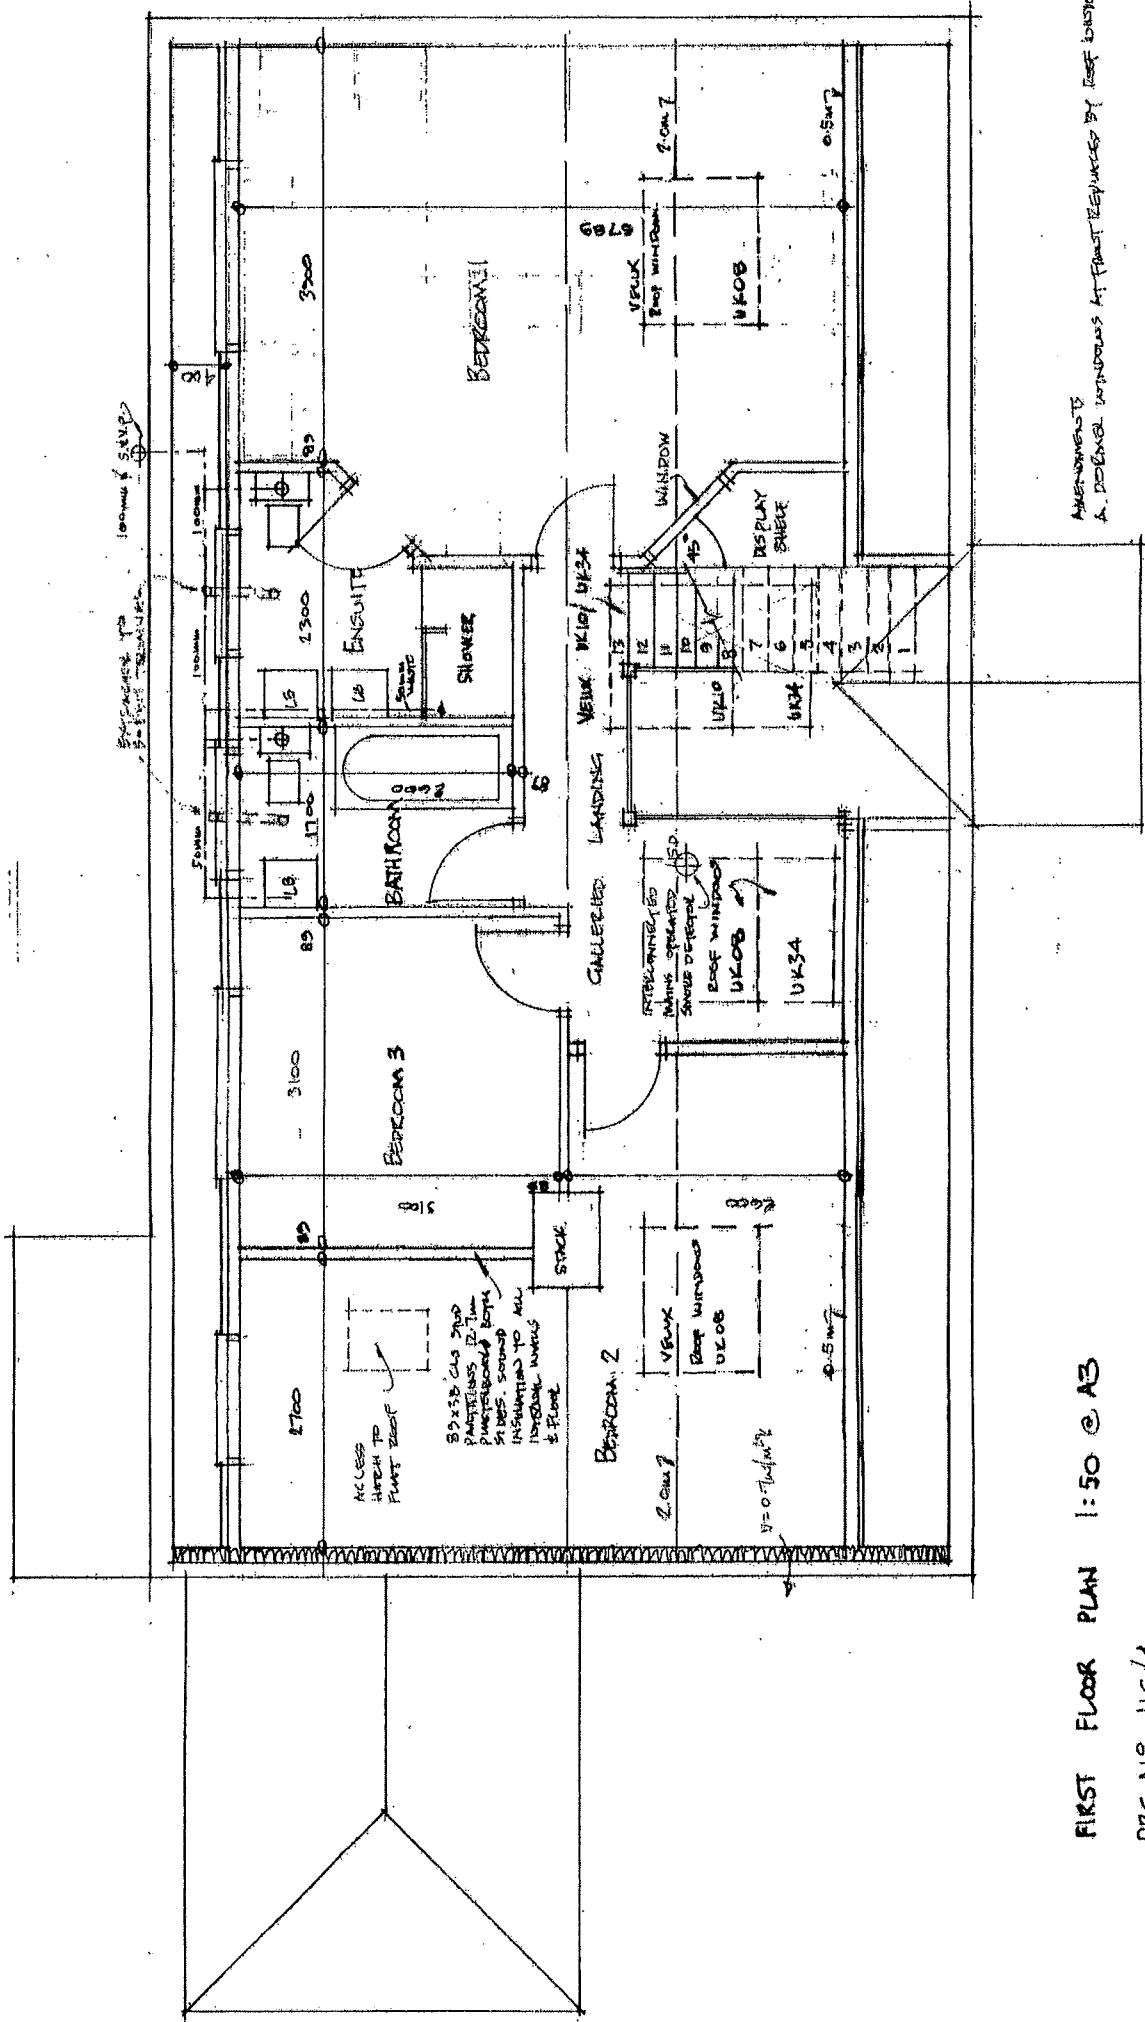

FIRST FLOOR PLAN 1:50 @ A3

ORG. N° HC/4A

PROPOSED ROOF CONVERSION AT 5 HAWKE CLOSE RUSTINGTON BN16 2AT.