





Scale Bar 1:100

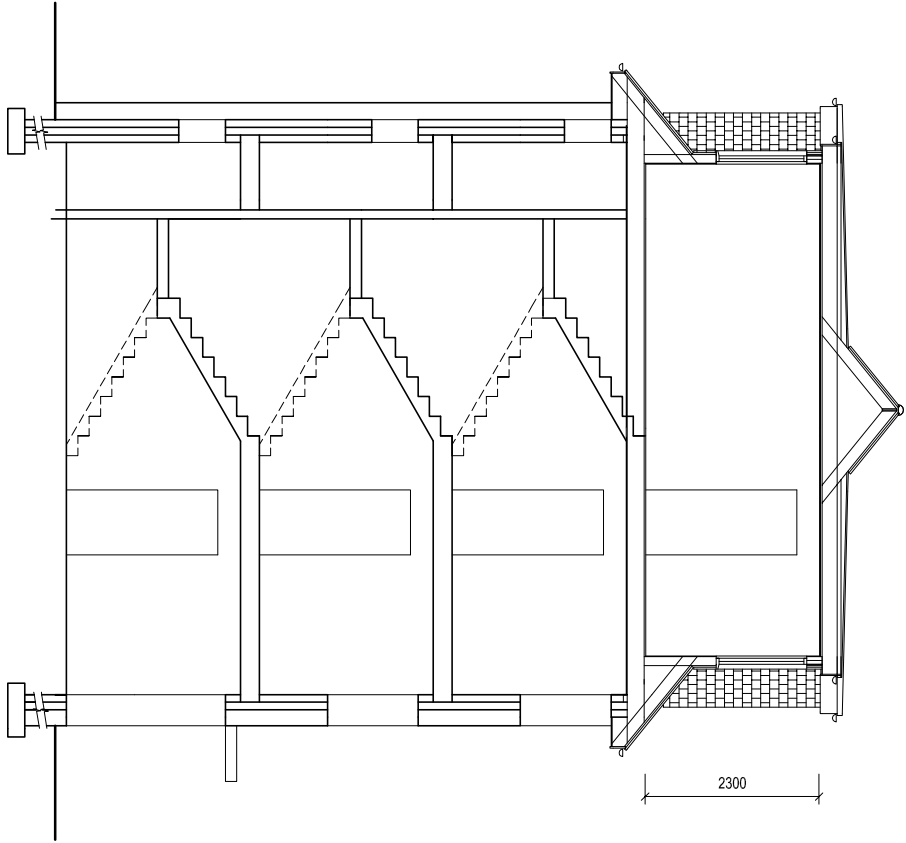

SECTION A-A 1:100

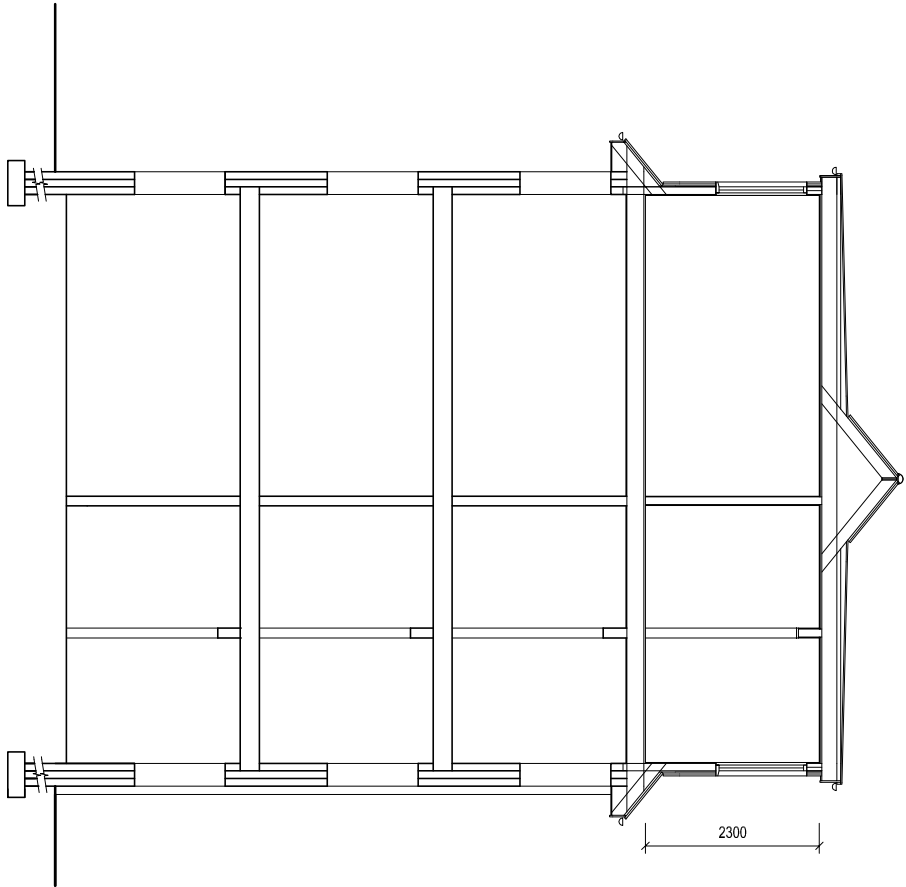

SECTION B-B 1:100

ARW Design	DRAWING TITLE: SECTIONS PROJECT: NEW ROOF TO ACCOMMODATE TWO ADDITIONAL FLATS AT THIRD FLOOR LEVEL	LOCATION: PARK VIEW COURT, JUBILEE AVENUE, RUSTINGTON, BN16 3ND CLIENT: ARUN CONSTRUCTION SERVICES LTD	SCALE: AS NOTED @ paper size A3 DATE: MAY 2018	DRAWN: ARW	DRAWING NO: 3279/5
	REVISION:				