
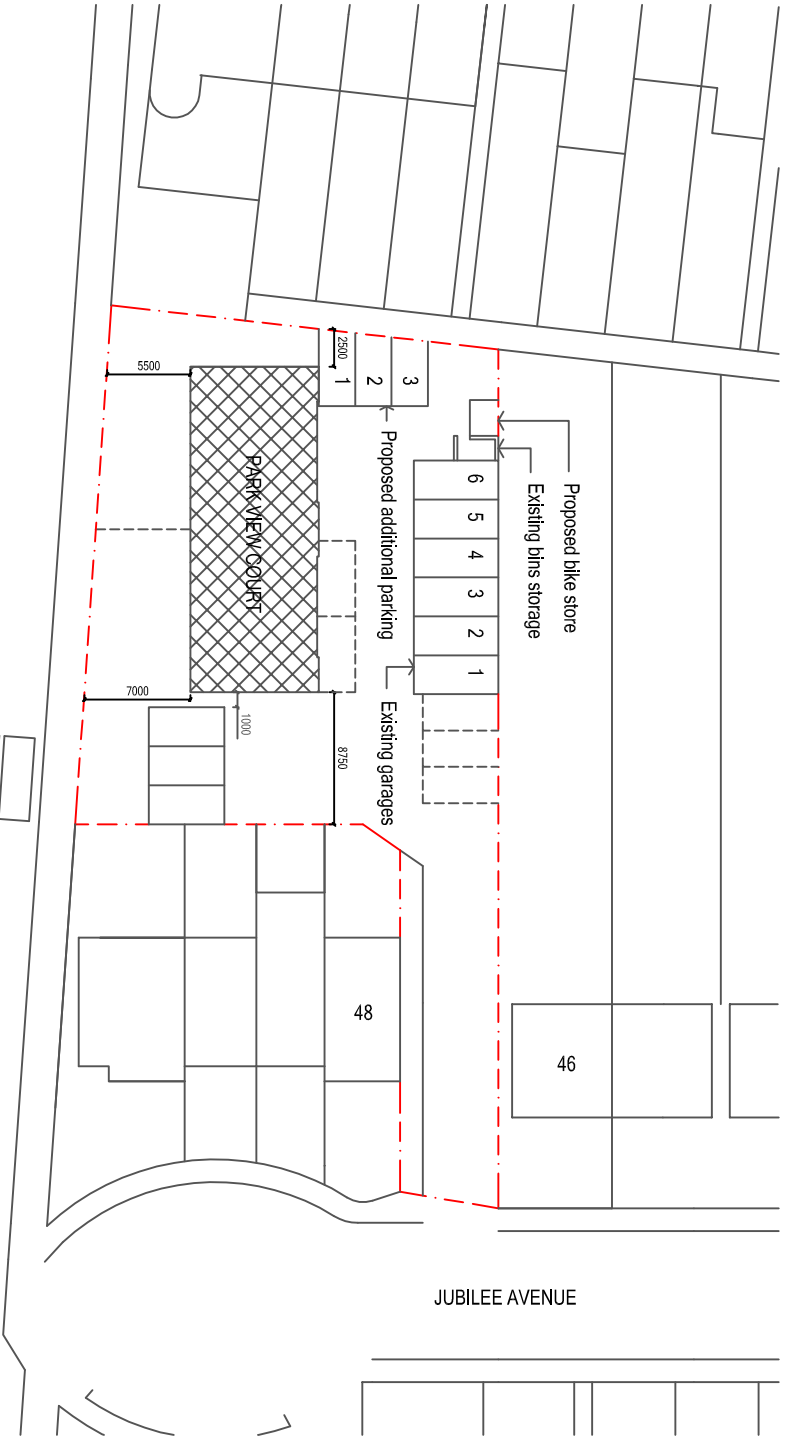
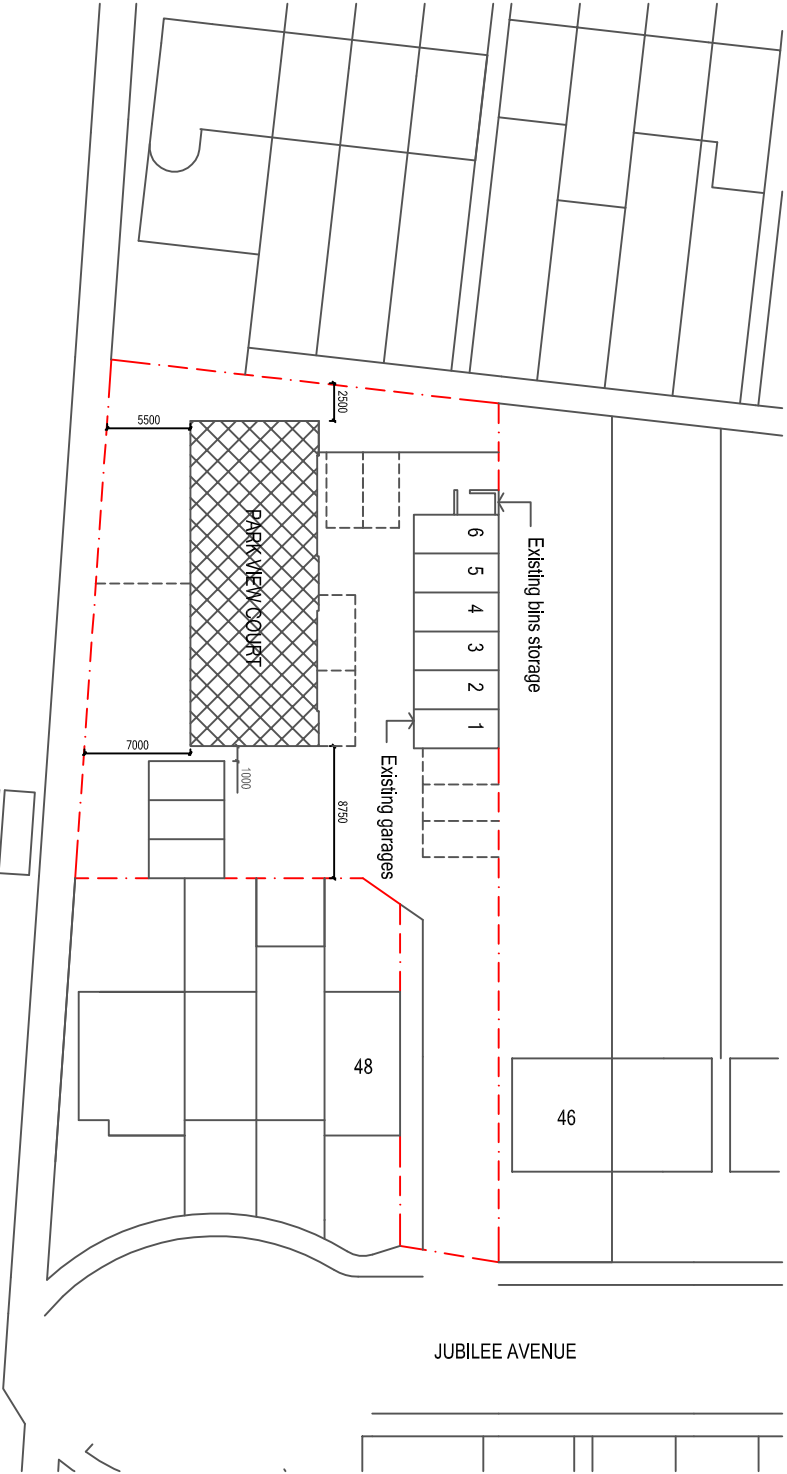


Scale Bar 1:500

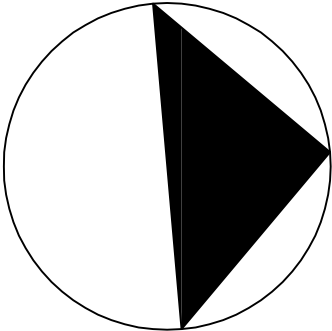

EXISTING BLOCK PLAN 1:500

PROPOSED BLOCK PLAN 1:500

ARW Design	DRAWING TITLE: EXISTING & PROPOSED BLOCK PLAN PROJECT: NEW ROOF TO ACCOMMODATE TWO ADDITIONAL FLATS AT THIRD FLOOR LEVEL	LOCATION: PARK VIEW COURT, JUBILEE AVENUE, RUSTINGTON, BN16 3ND CLIENT: ARUN CONSTRUCTION SERVICES LTD	SCALE: AS NOTED @ paper size A3 DATE: MAY 2018 DRAWN: ARW	DRAWING NO: 3279/6 REVISION:
------------	--	--	---	---