SIDE ELEVATION

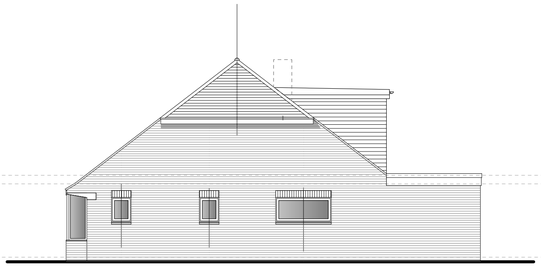

SIDE ELEVATION

FRONT ELEVATION

REAR ELEVATION

0 1 2 3 4 5 10m

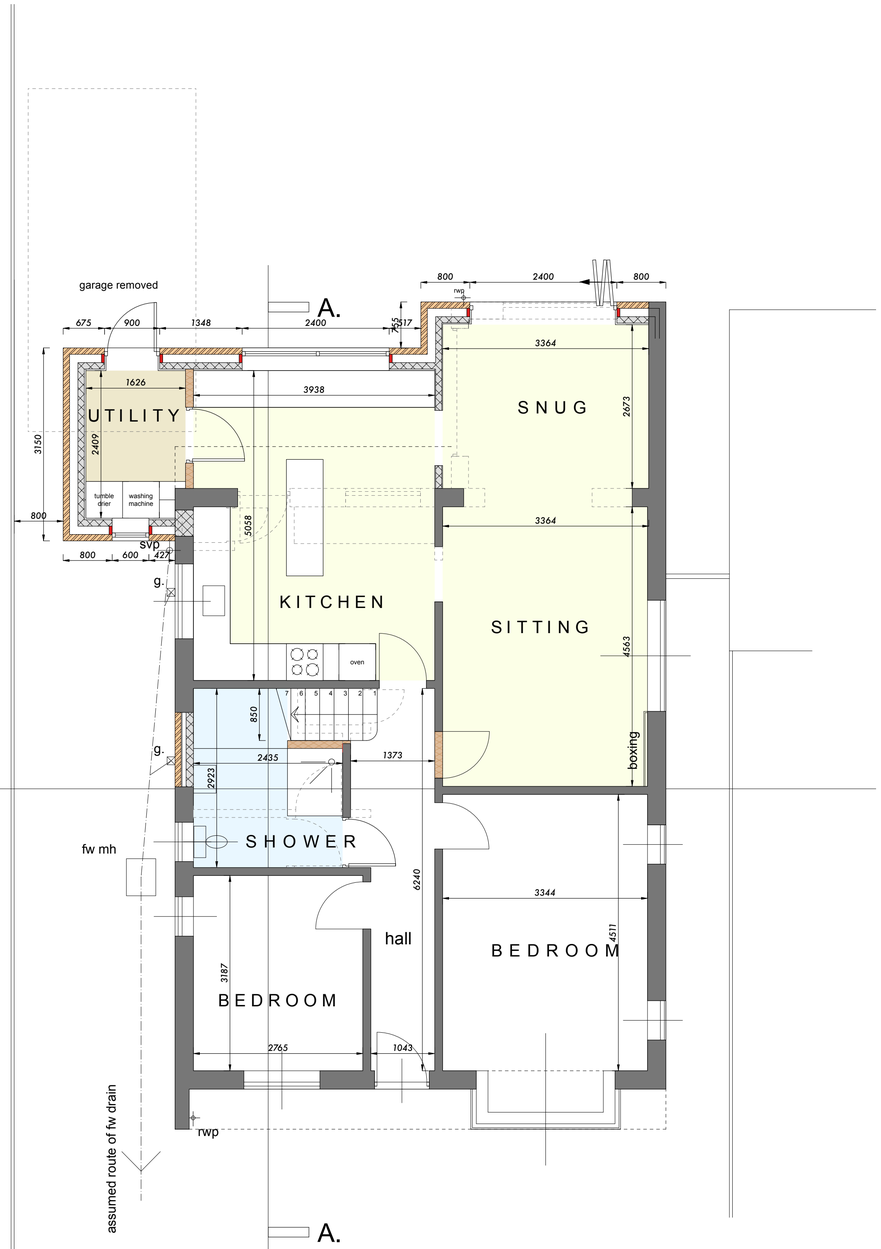

GROUND FLOOR PLAN

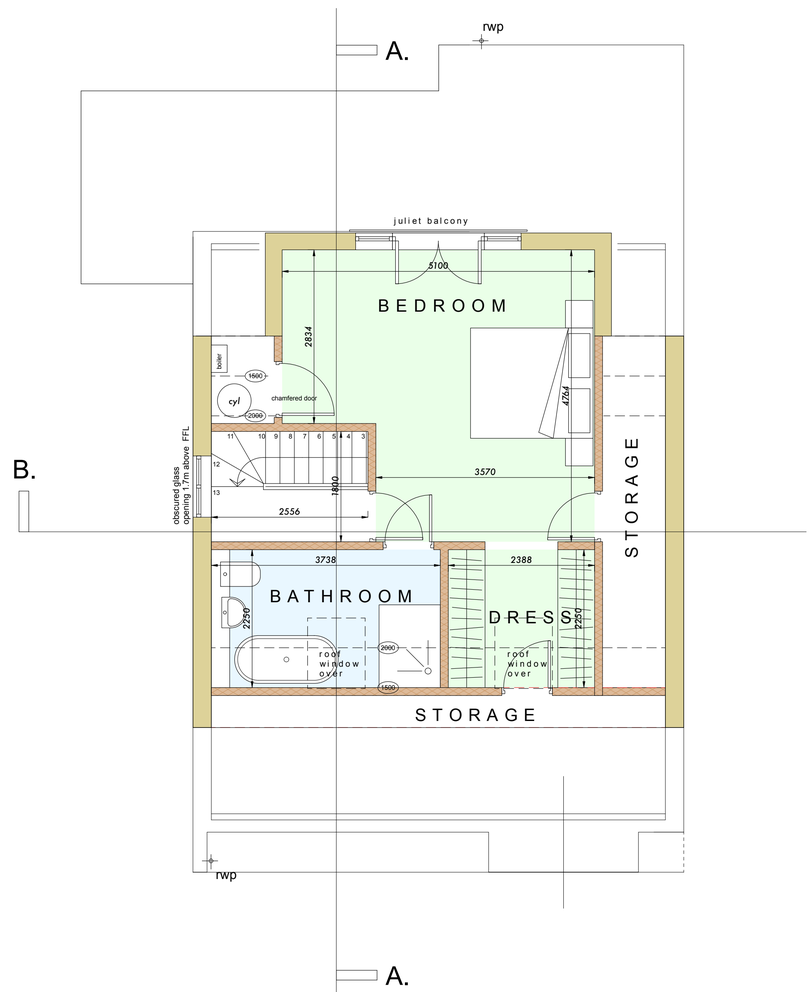

FIRST FLOOR

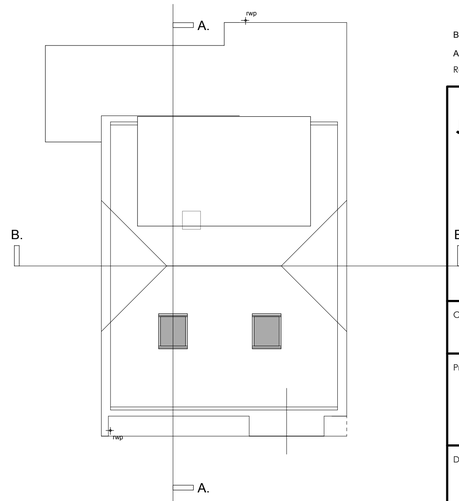

ROOF PLAN

0 1 2 5m

B 27/11/2025 Updated

A 19/11/2025 Updated

Revisions

JAMES PEARCE ASSOCIATES

ARCHITECTURAL CONSULTANTS AND SURVEYORS

SACHELLS GOTE LANE RINGMER
EAST SUSSEX BN8 5HX

Tel: 01273 812934 mob: 07711 039616
email: j.o.pearce@talk21.com

Client

Mr S Horne

Project

5 Vernon Close
Rustington
BN16 2NR

Drawing Name

Proposed Plans and Elevations

Scale 1:50 & 100 @ A1

Date October 2025

Drawing No 29044 03

Revision B