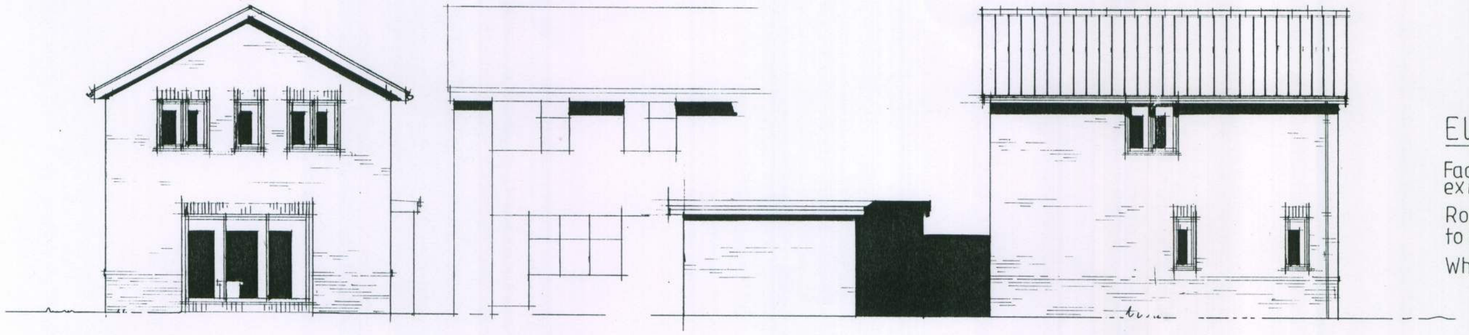

West elevation

North elevation

Elevational treatment

Face brickwork to match existing house

Roof pitch and single-lap tiles to match existing house.

White u.p.v.c. windows

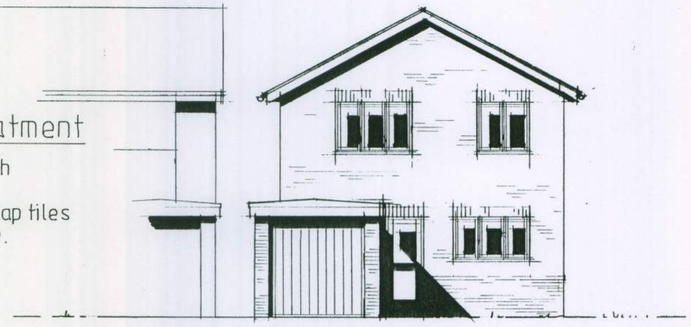

East elevation

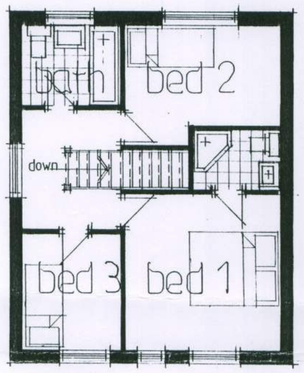

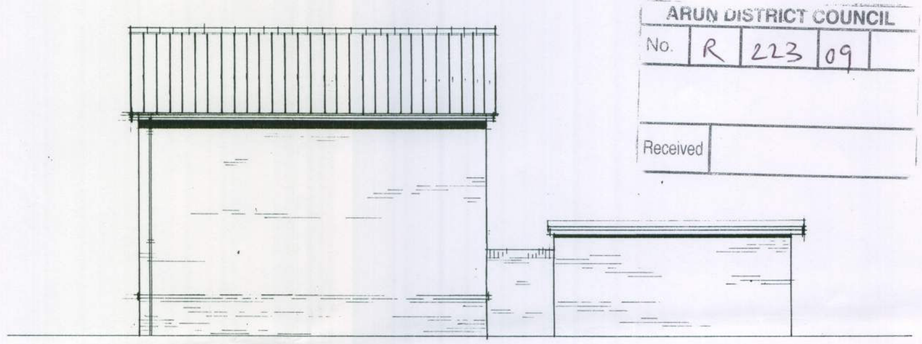

South elevation

ARUN DISTRICT COUNCIL
No. R 223 09
Received

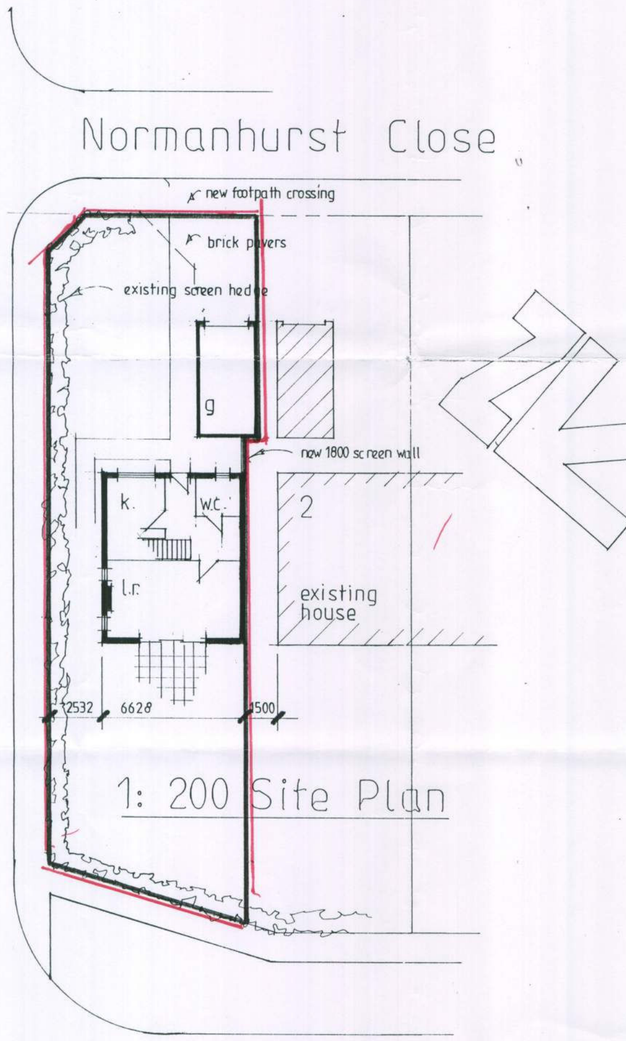

1: 200 Site Plan

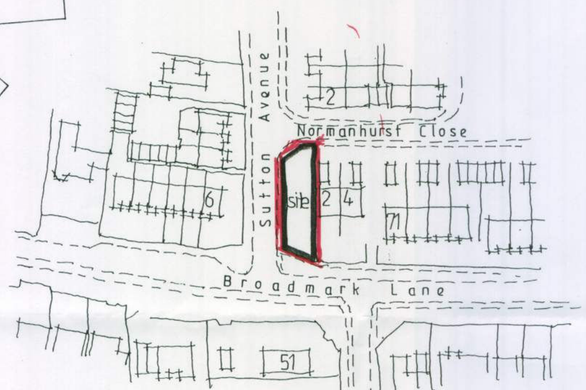

1: 1250 Location Plan

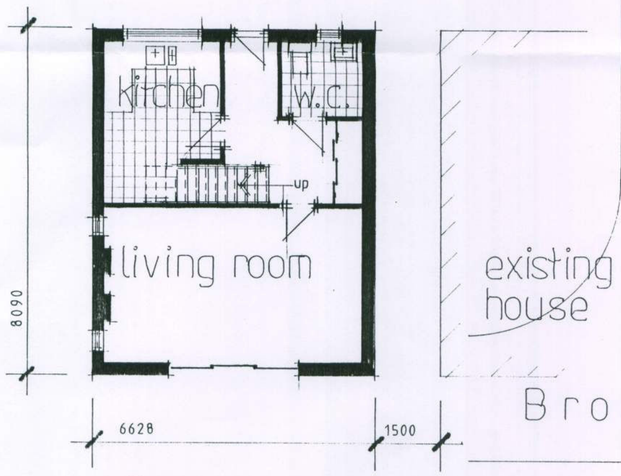

Broadmark Lane

Ground floor plan

CLIENT

R. G. Heath Esq.

PROJECT

New Detached House and Garage
Site North of
2, Normanhurst Close, Rustington.

DRAWING

SCHEME DESIGN

ANTHONY GREENWOOD M.R.T.P.I.
Chartered Town Planner o Development & Planning Consultant
94, The Street, Rustington, West Sussex. BN16 3NJ
Tel. 01903 859110 Fax. 01903 859977

DATE 12. 9. 01. SCALE 1: 100. 1: 200.

DRG. NO. 627/1

ARUN DISTRICT COUNCIL R/223/09/