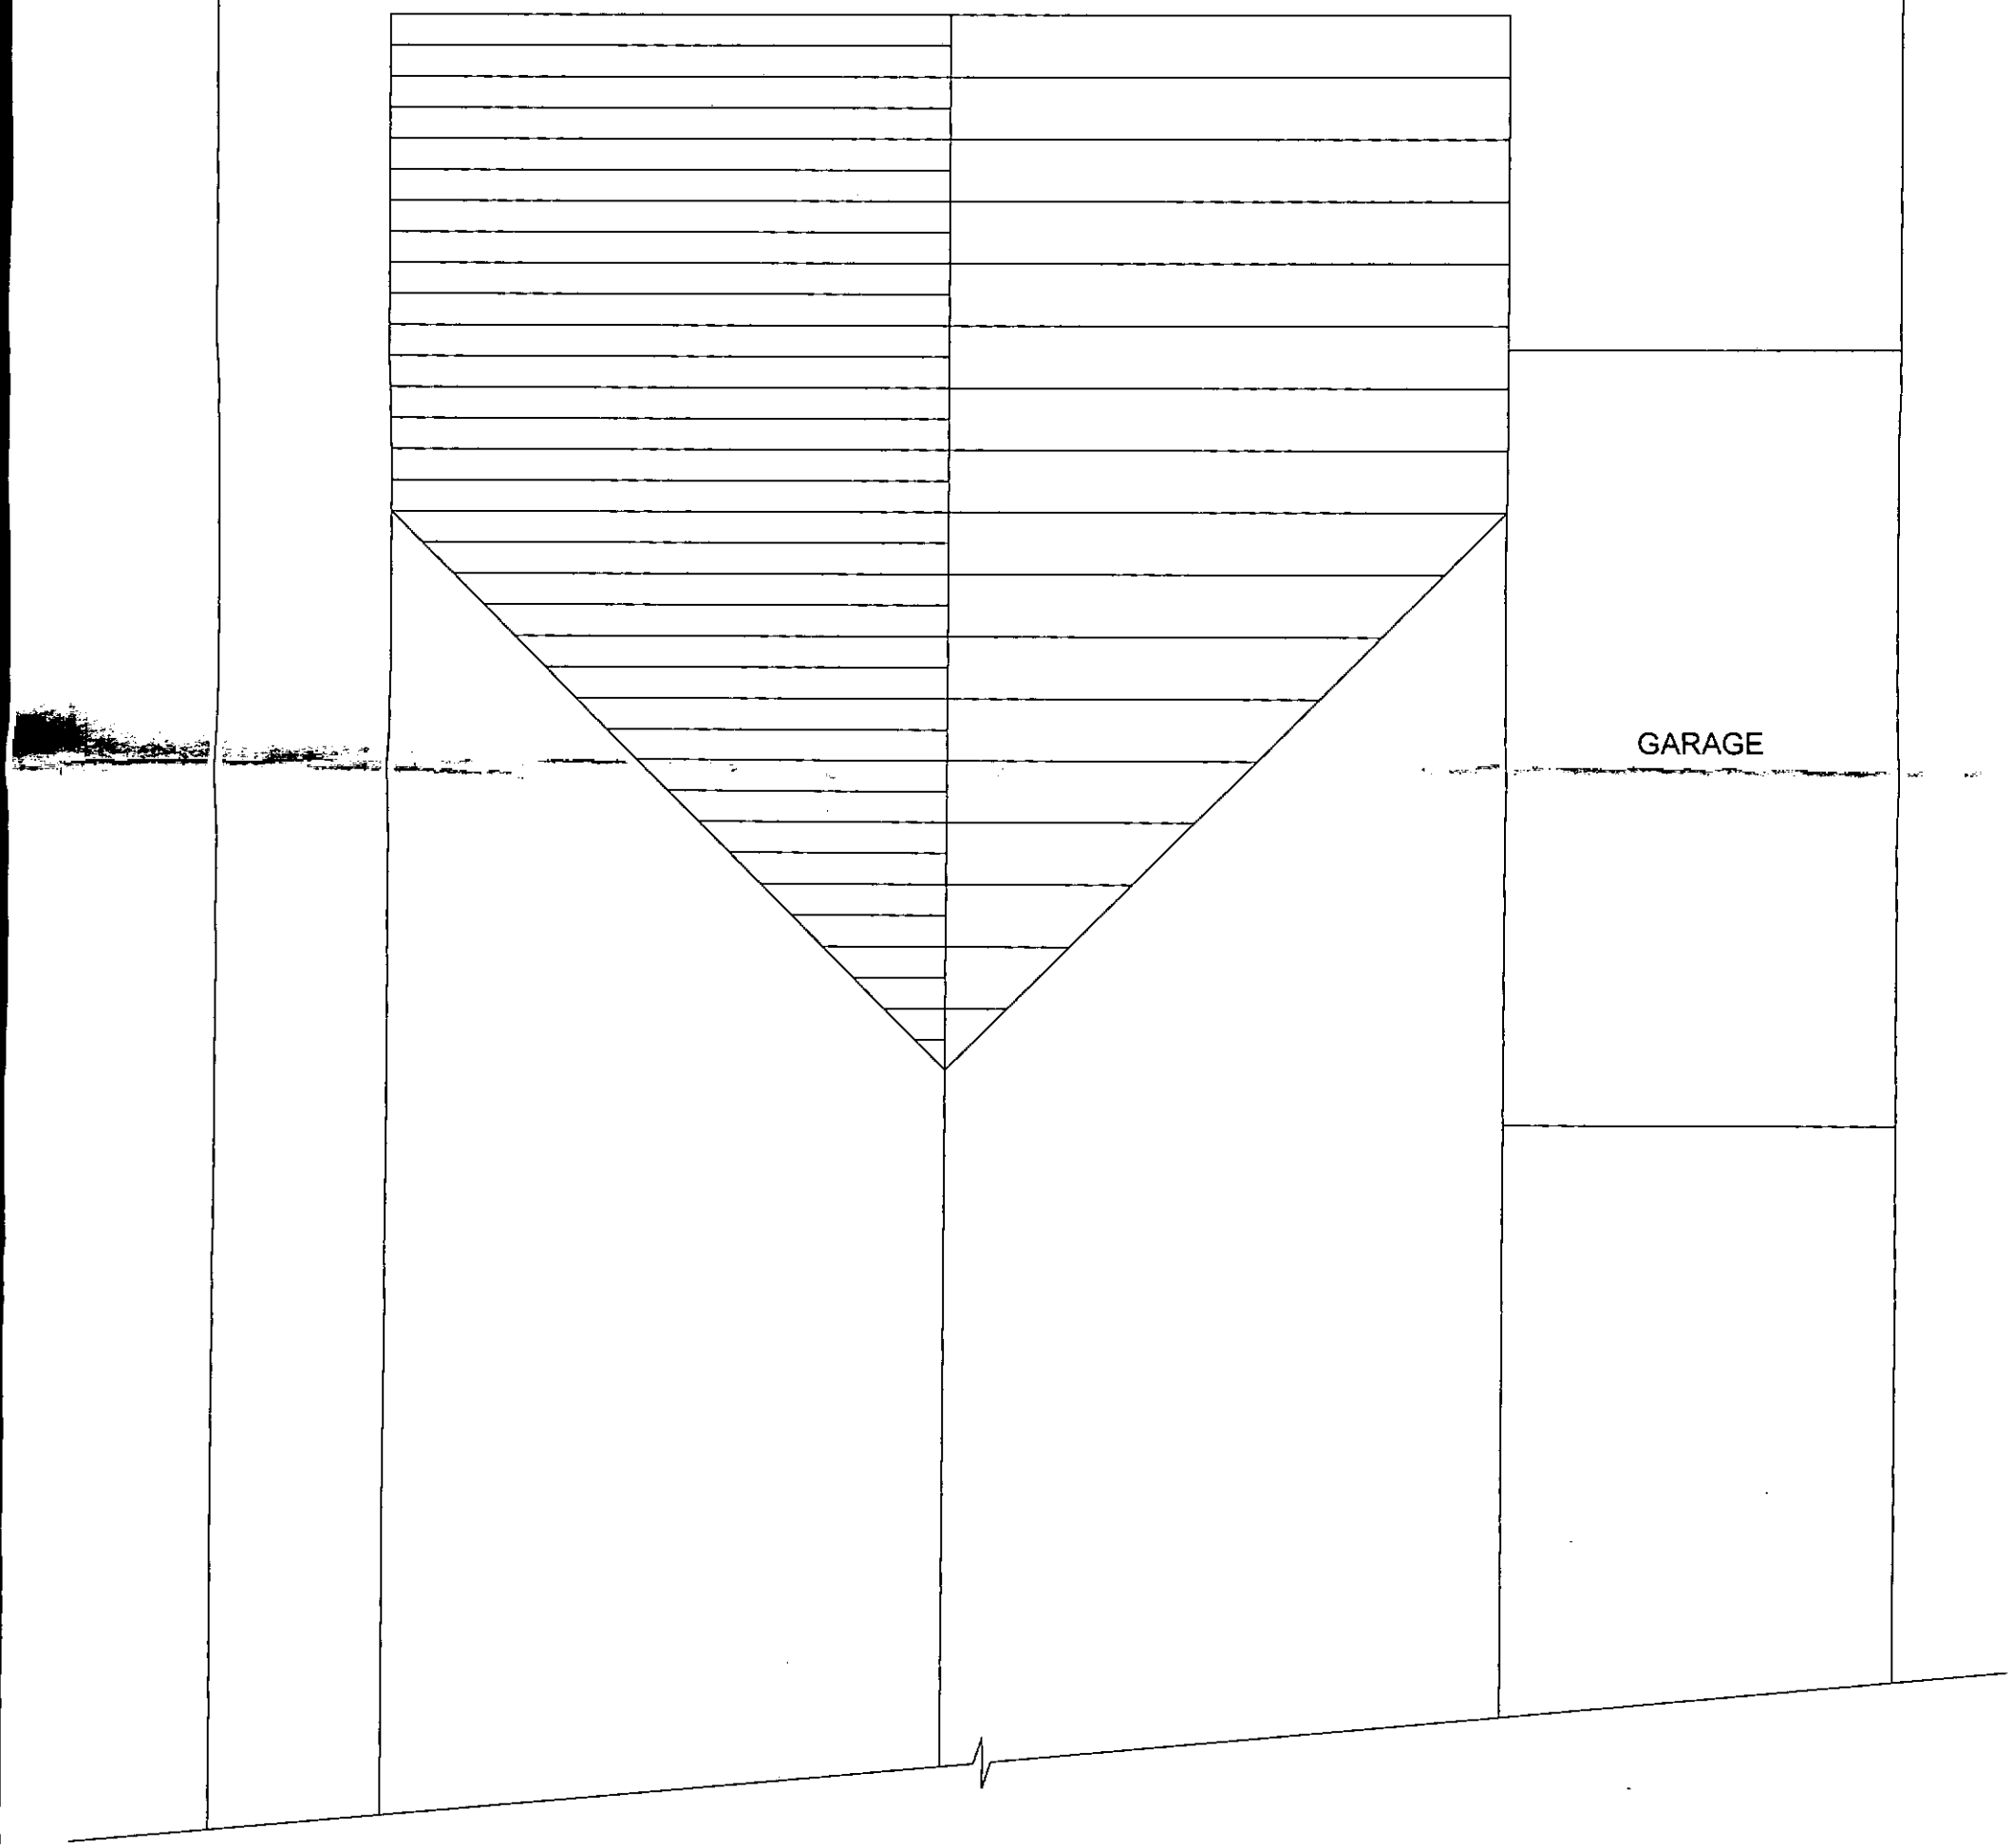

RICS	**Michael Pearce & Associates Ltd** **Chartered Surveyors - Architectural Consultants** **Tel 01903 786839 Mob 07812 195560**	EXTENSION AND ALTERATIONS 34 SUTTON AVENUE, RUSTINGTON	DRW NO 3 .SCALE 1/50 PROPOSED ROOF PLAN

ARUN DISTRICT COUNCIL R/223/11/