


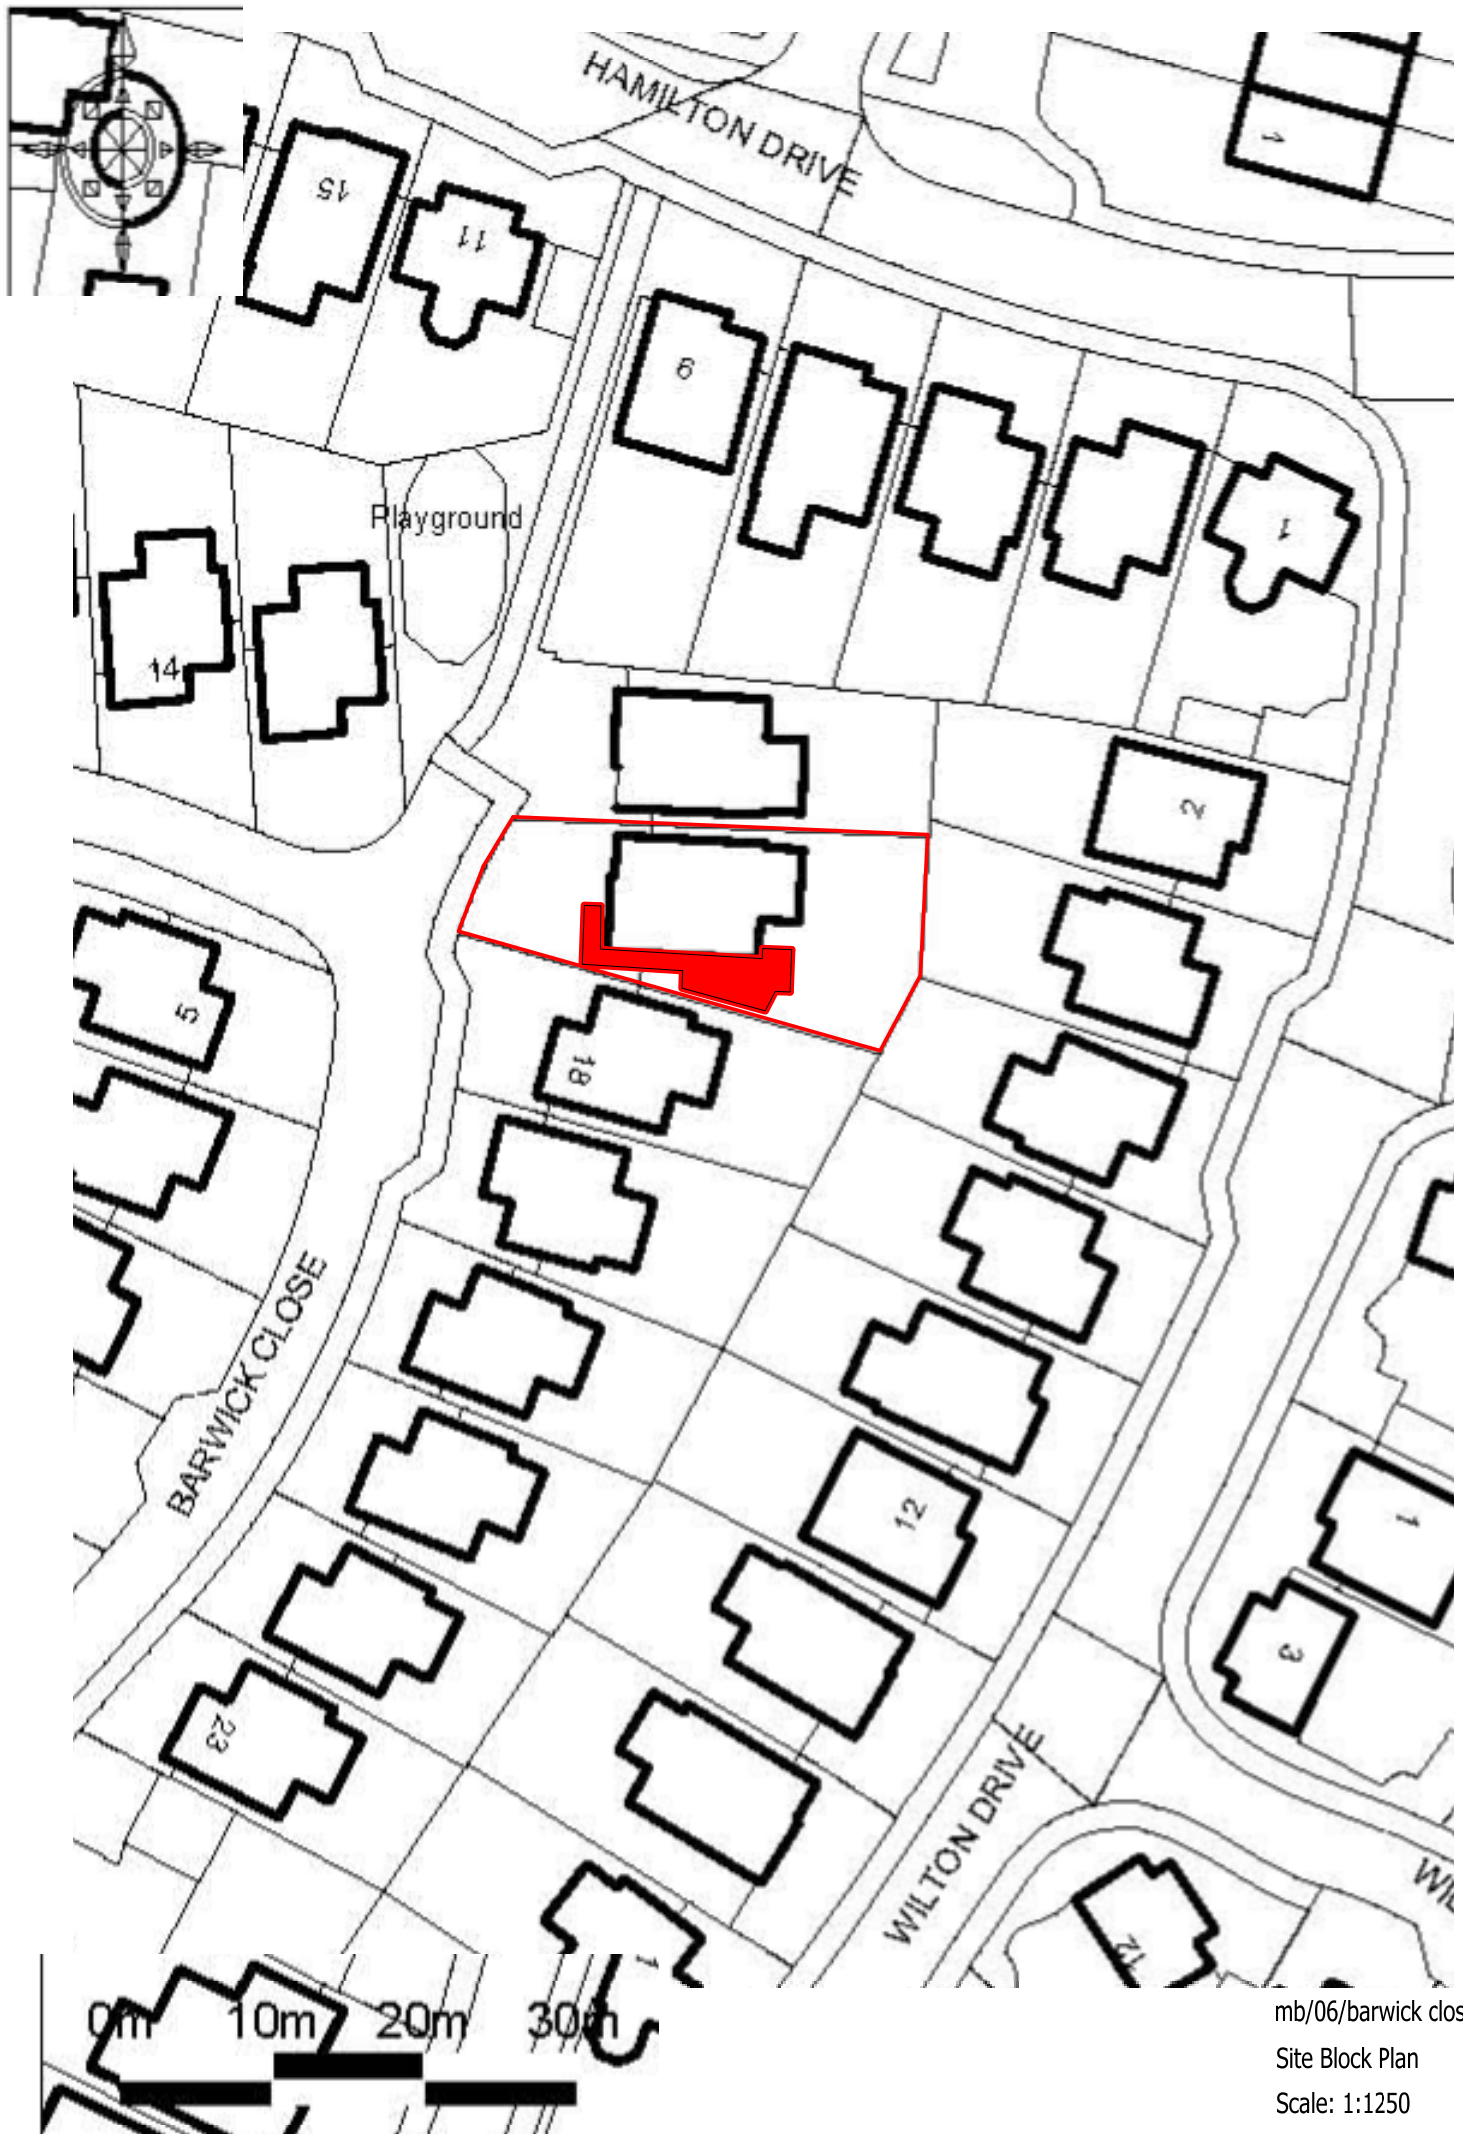

mb/06/barwick close 17
Site Block Plan
Scale: 1:1250
Paper Size: A4