


17 Barwick Close
Rustington
BN16 3TT

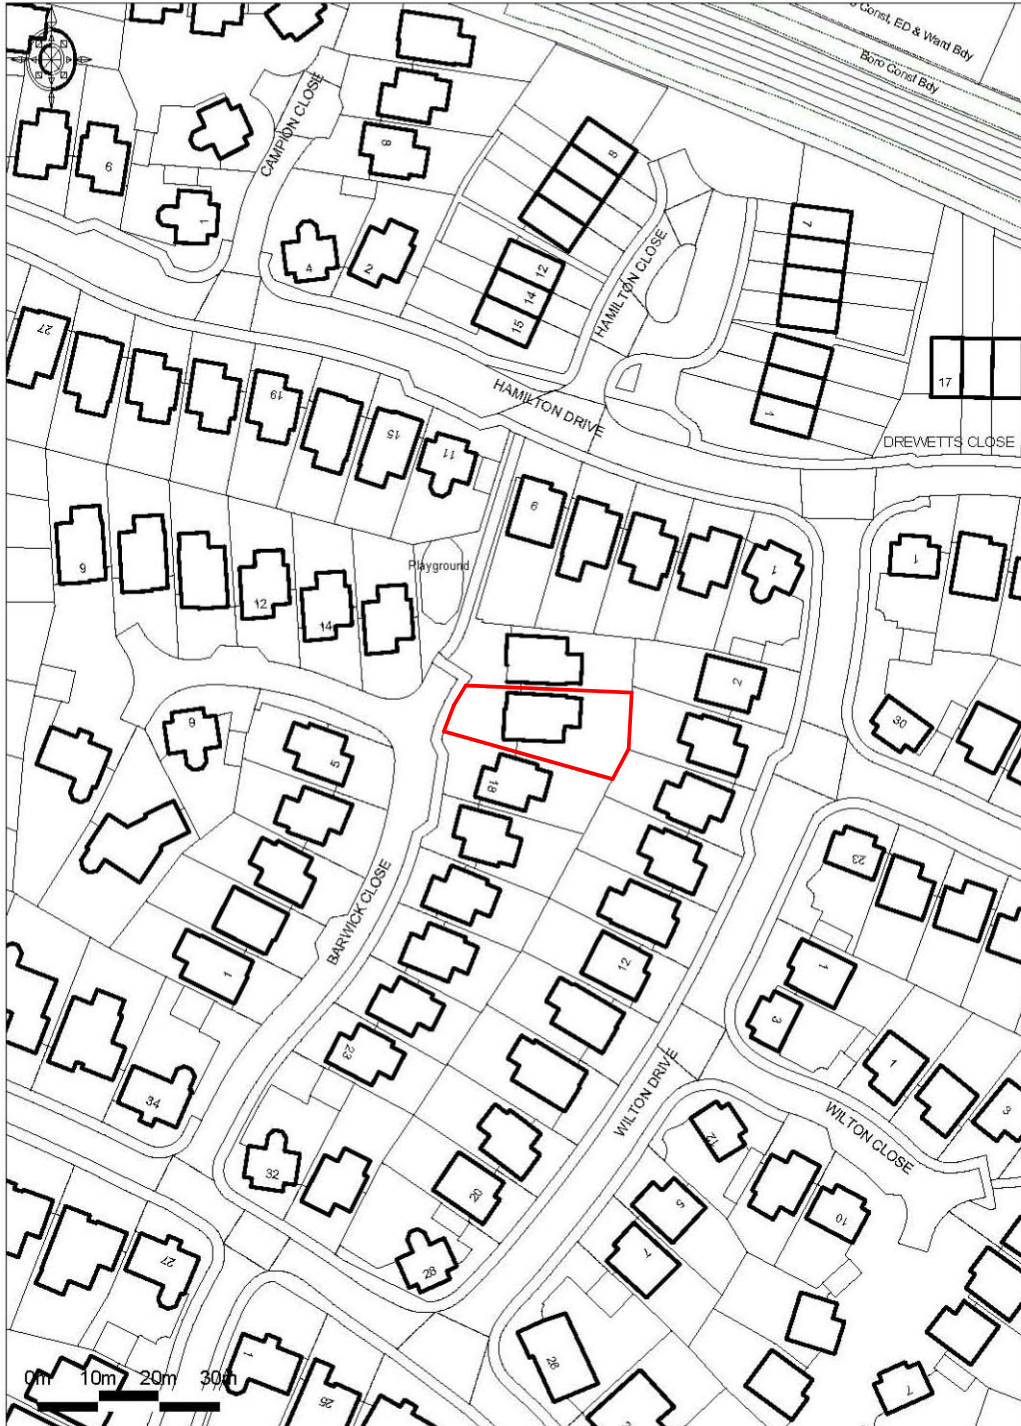

mb/05/barwick close 17

Site Location Plan

Scale: 1:1250

Paper Size: A4