

This scheme is subject to Town Planin

accordance with the Construction, Design and Management Regulations 2007


CHQ.13.10201-400

Topo dwg 1850-01

combined with:

Mayer Brown T

Existing trees/groups shown are taken from Arthur Amos Associates Tree Survey Plan 929.01 dated 10.01.2012

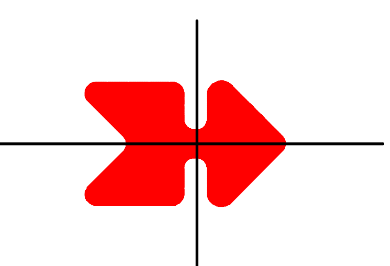

This scheme is subject to Town Planning

accordance with the Construction, Design and Management Regulations 2007

CHQ.13.10201-400

Topo dwg 1850-01

combined with:

Mayer Brown T

Existing trees/groups shown are taken from Arthur Amos Associates Tree Survey Plan 929.01 dated 10.01.2012

B	Approved Times removed for entry	03.10.13
A	TOTAL TSs RELOCATED TO PLANNING COMMENTS	29.08.13
PLANNING		
REV		DATE



Sainsbury's

PROJECT
New Road
RUSTINGTON

DATE	15.02.2013	CHECKED	DATE	15.02.2013	SCALE	1:500 or A1
 PARTNERSHIPS Architects • Building Surveys Partnerships Architects Ltd Tisbury House, 21, Tilly Street Tisbury, Wiltshire, SP3 6JF Telephone (01462) 885110 Fax (01462) 885111 Email info@partnerships.co.uk www.design-build.co.uk  IPSS Institution of Professional Surveyors						
DRAWN		Y1.				

© Crown copyright. All rights reserved.
Licence number AR100007392

TOTEM LOCATION PLAN@ 1:500

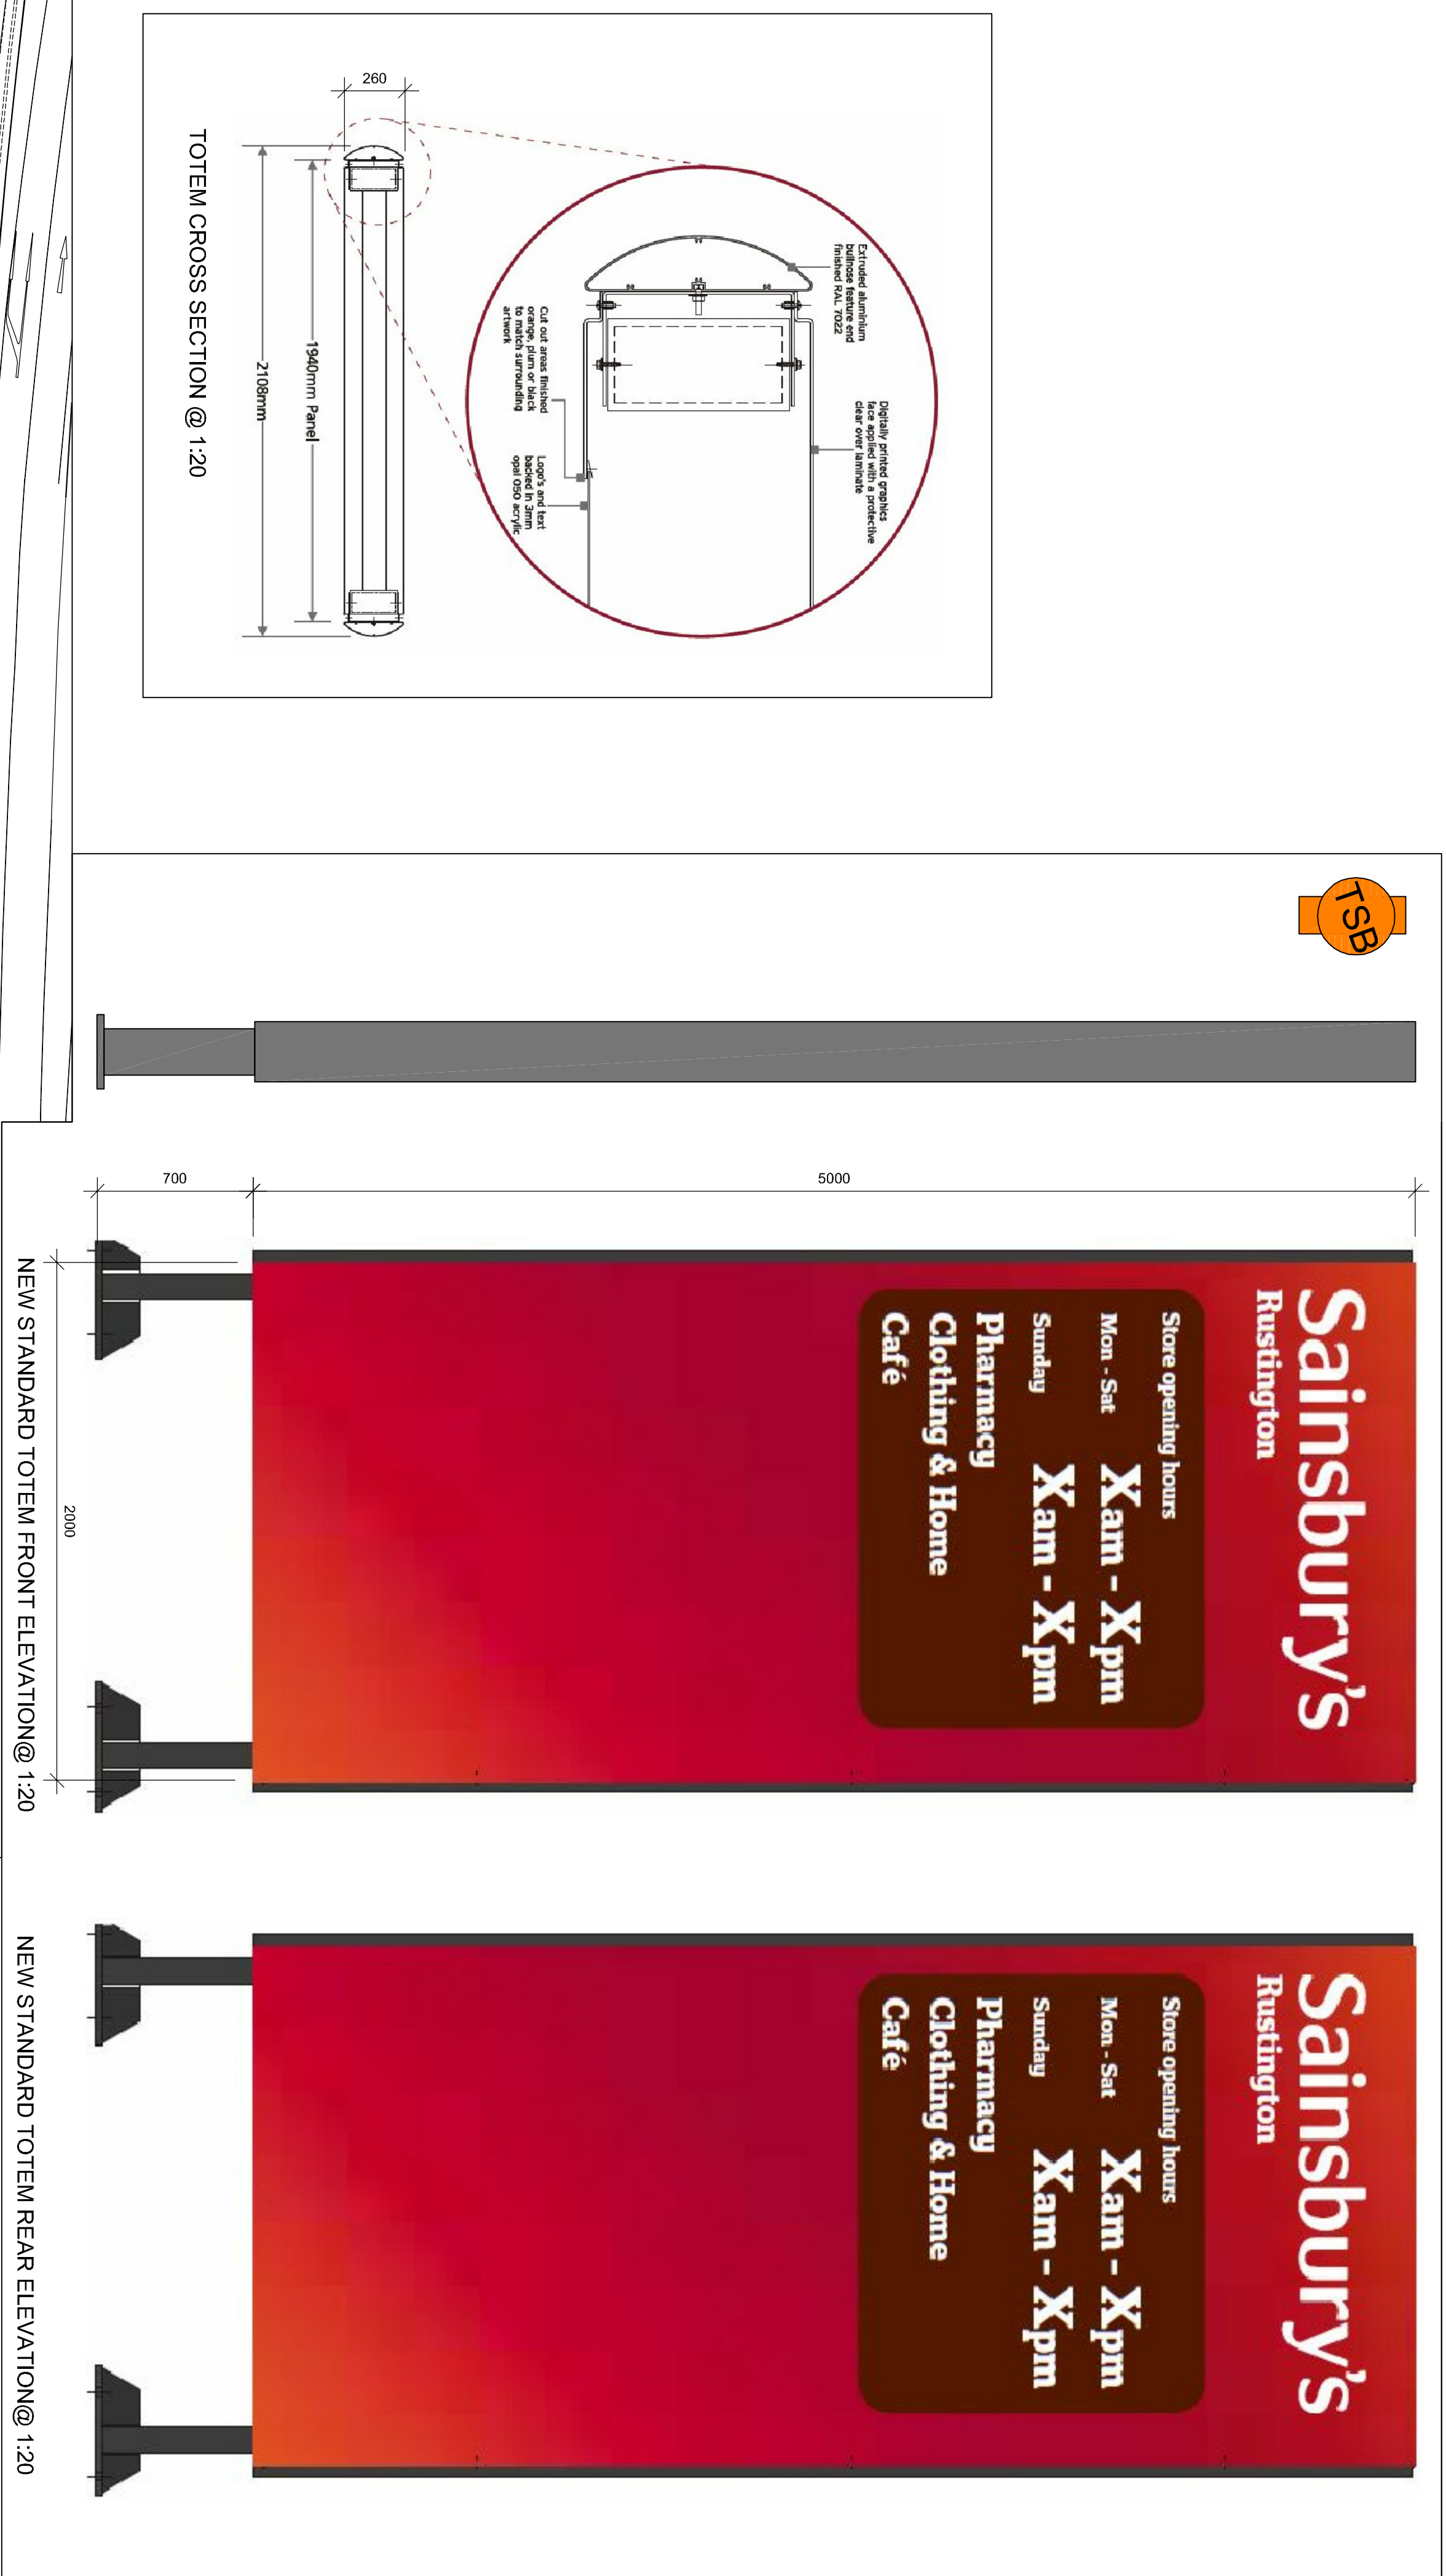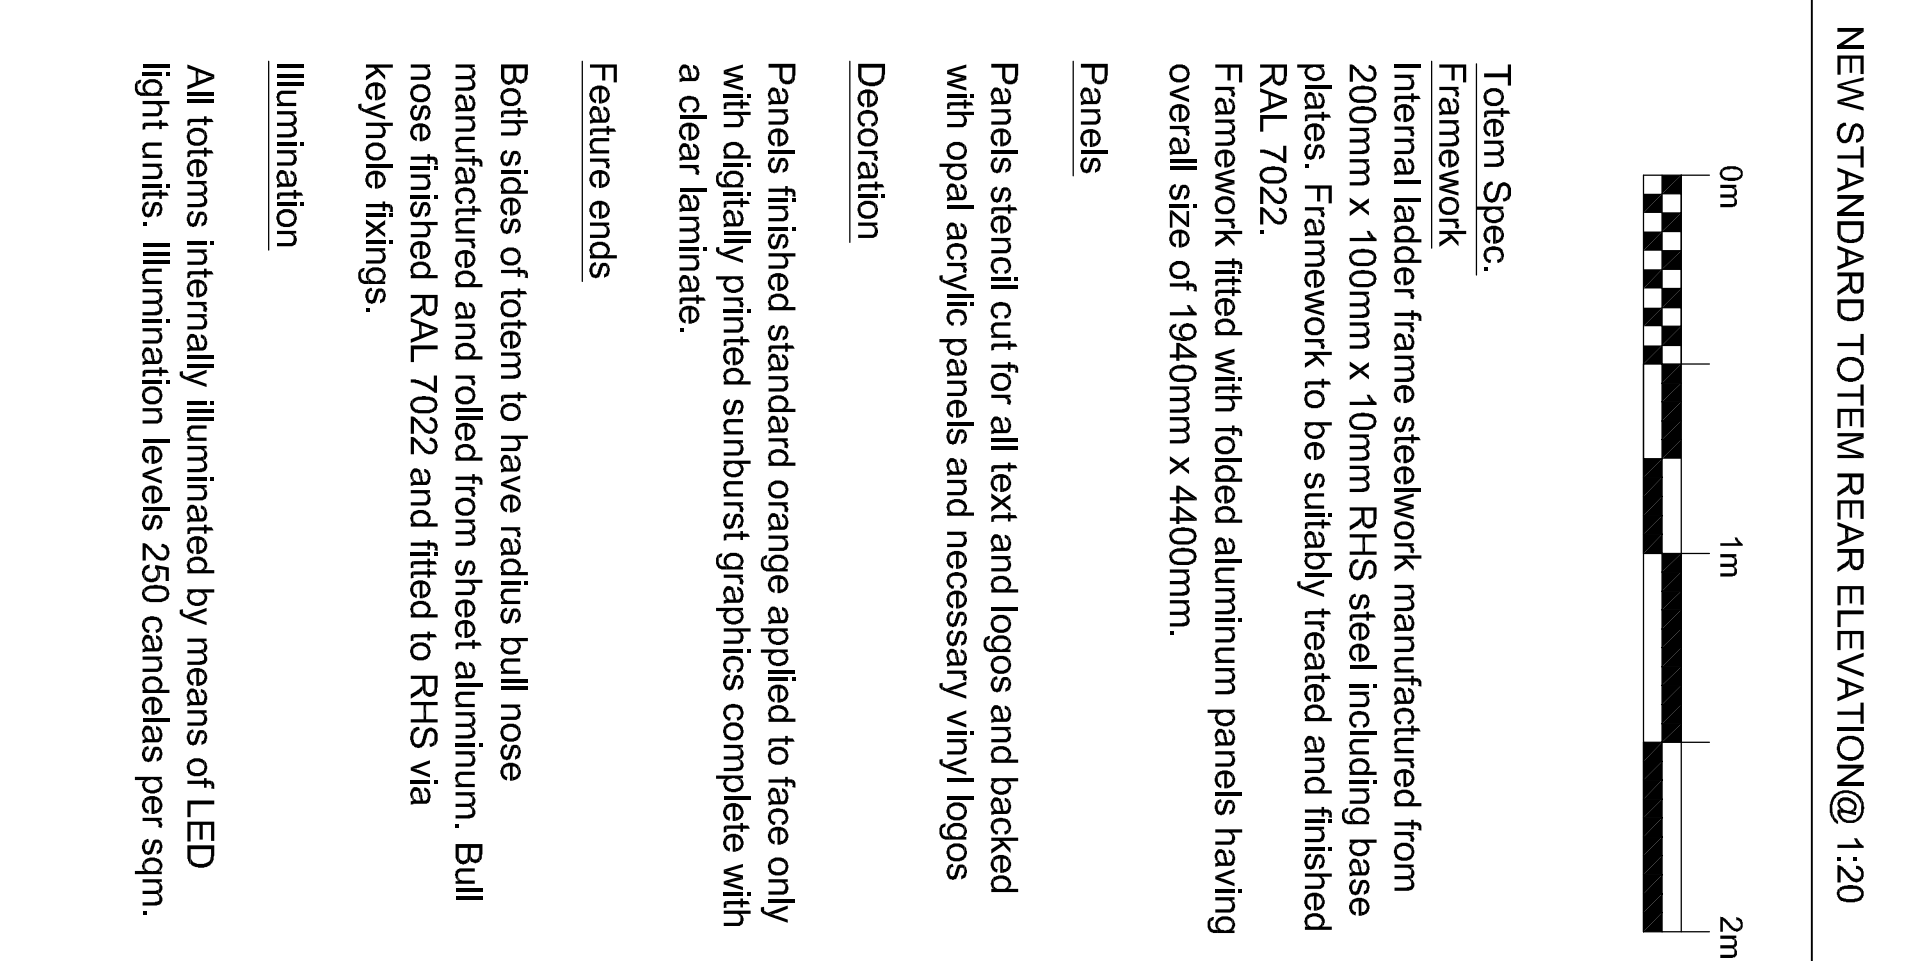

TOTEM CROSS SECTION @ 1:20