

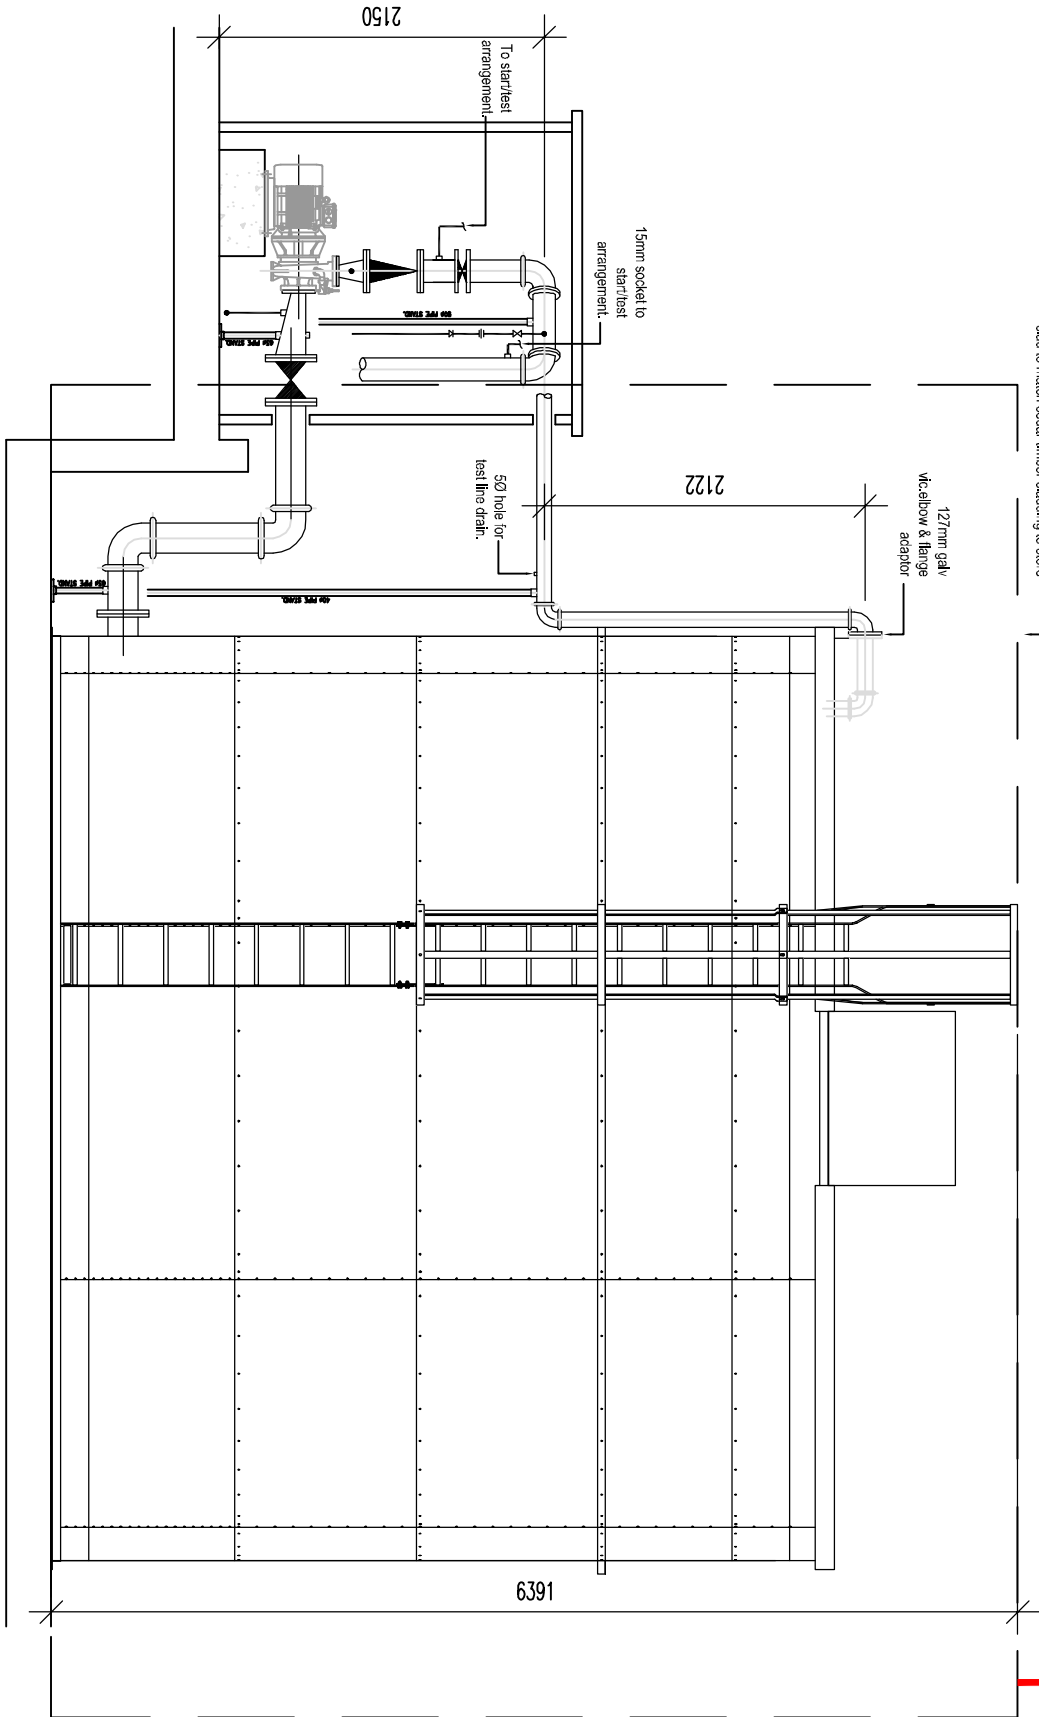


GENERAL NOTES


This scheme is subject to Town Planning and all other necessary consents. Dimensions and measurements given are only approximate and subject to site survey. All dimensions are to be checked on site. The drawing is to be read in conjunction with all relevant consultants and/or specialists or variations are to be notified to the architects. All queries relating to design of foundations, floor slabs and any structural elements are to be consistent for resolution. All feasibility studies are subject to full site The workshop of all relevant trades and building operations shall comply with the (BS) 8000:1989 parts 1-15 inclusive. All design and construction is to be in and Management Regulations 2007

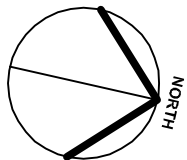


SPRINKLER TANK AND PUMP HOUSE
DETAILED ELEVATION scale 1:50

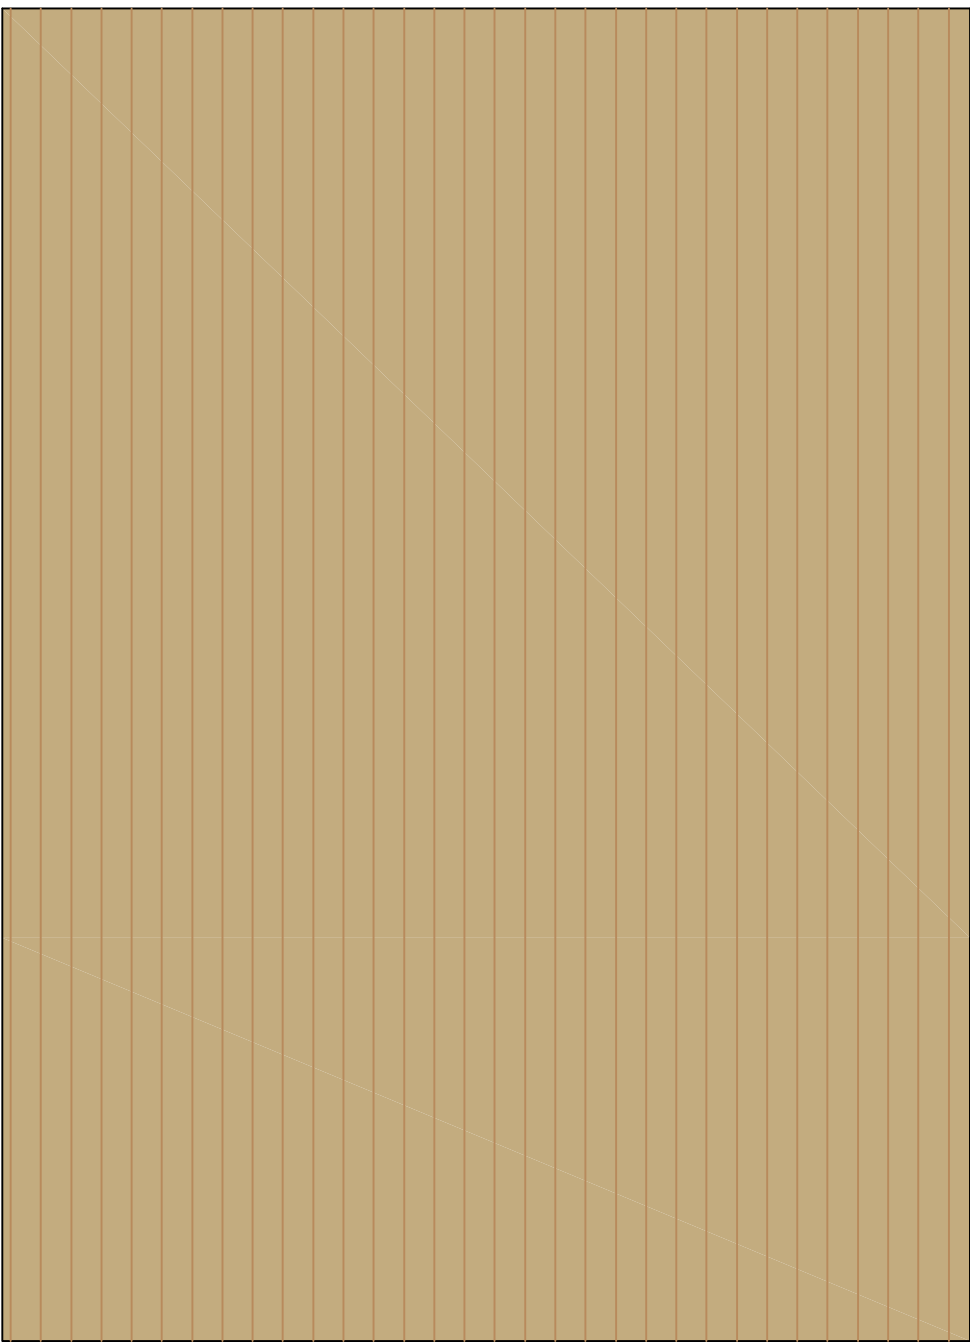

FENCE ENCLOSURE TO MATCH BUILDING CEDAR
CLADDING ELEVATION scale 1:50

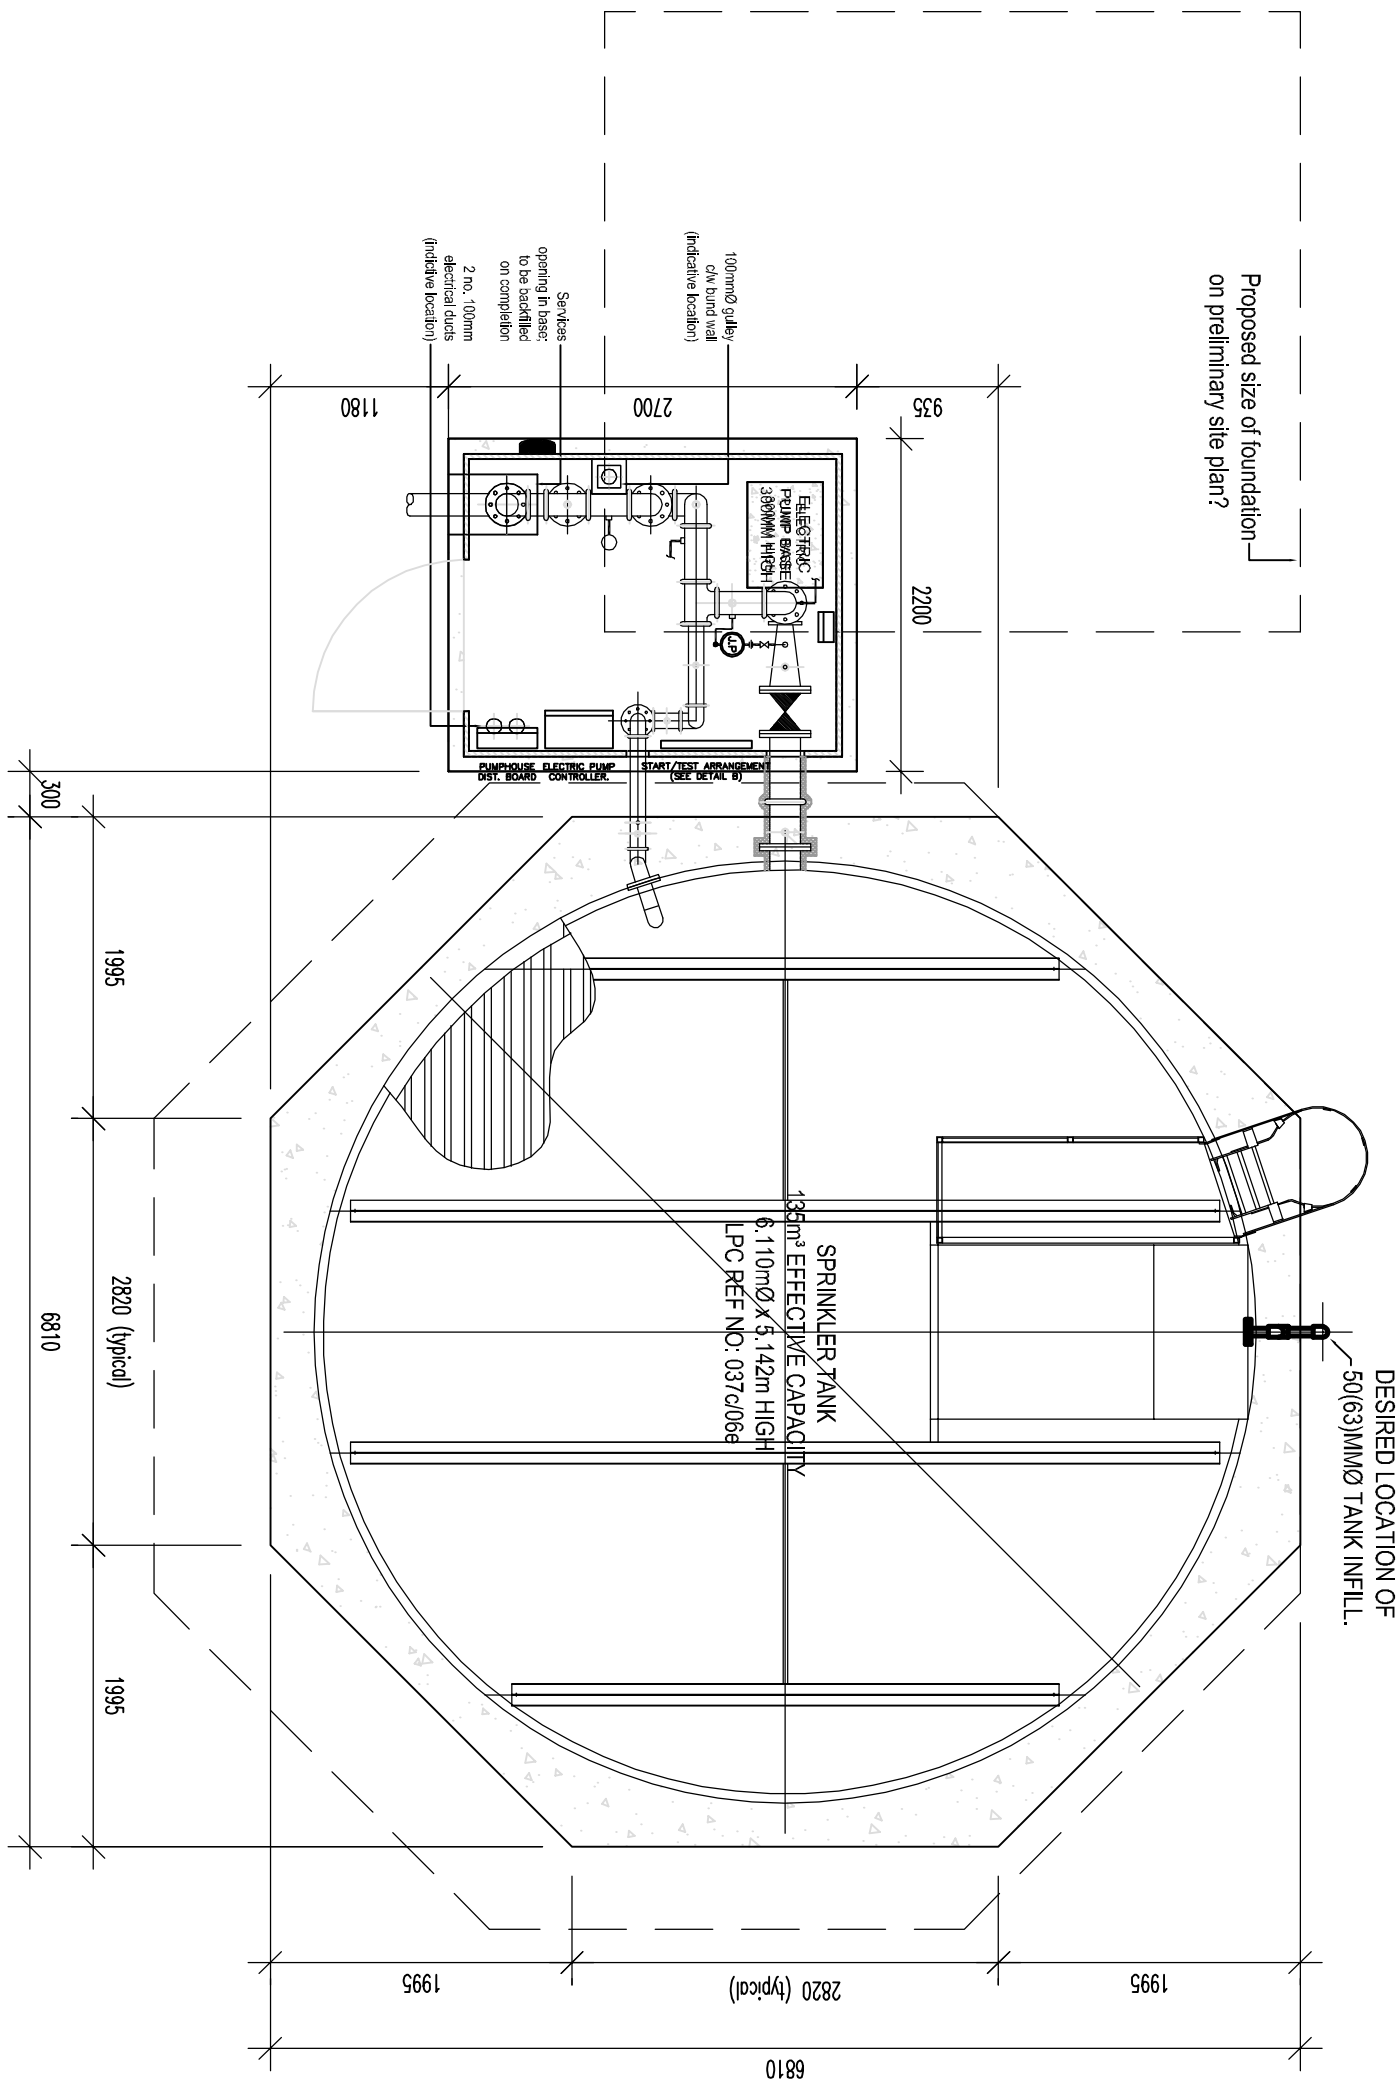

SPRINKLER TANK AND PUMP HOUSE
DETAILED PLAN scale 1:50

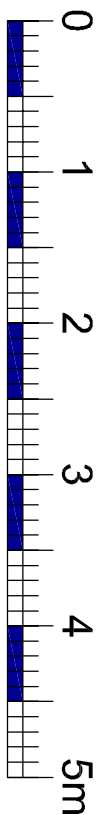

KEY PLAN nts

Sainsbury's

New Road
RUSTINGTON

PLANNING		
REV	DATE	BY
CLIENT		

A REVISED FOLLOWING PLANNING 25/07/13 AB
MEETING - SPRINKLER TANK
CEGAR CLAD FENCE.

DRAWING

Sprinkler Tank and
Pump House details

CHQ PARTNERSHIP
Architects • Building Surveyors

CHQ Partnership, Ltd.
21 High Street
Barnaby, Rotherham, S67 7BE
Telephone: 01462 883110
Email: design@chq-architects.co.uk
www.chq-architects.co.uk

DATE	APRIL 2013	DRAWN	LT
SCALE	1:500H1	CHECKED	WC

CHQ.12.10201-PL34A