


GENERAL NOTES

NOTE: DRAWING TO BE READ IN CONJUNCTION WITH LK5272800 & E4427-20-Rev- ENCLOSED WITH APPLICATION


This scheme is subject to Town Planning and all other necessary consents. All dimensions are to be checked on site. This drawing is to be read in conjunction with all relevant consultancy and/or specialist reports and any structural engineering recommendations of British Standard (BS) 5829:1997 parts 1-13 inclusive. All design and construction is to be in accordance with the Construction, Design and Management Regulations 2007.

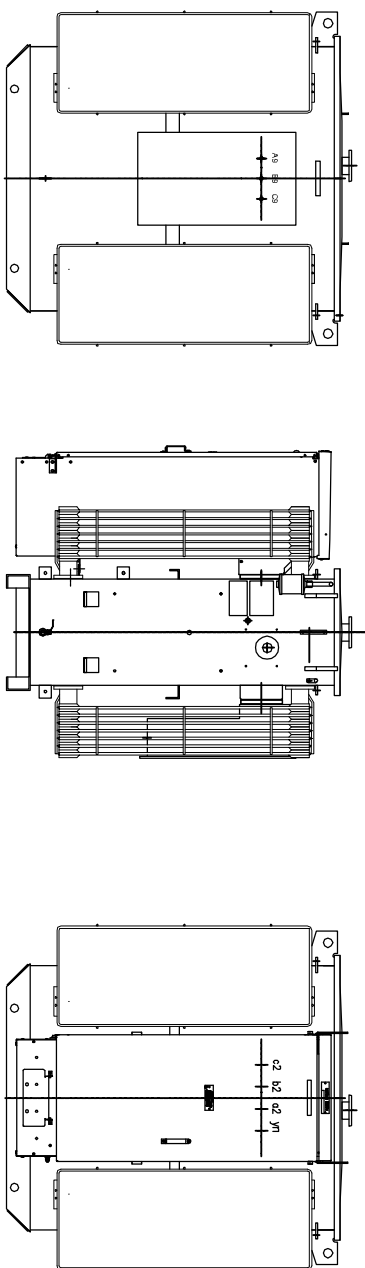

Elevation D scale

Elevation E scale



Elevation F scale

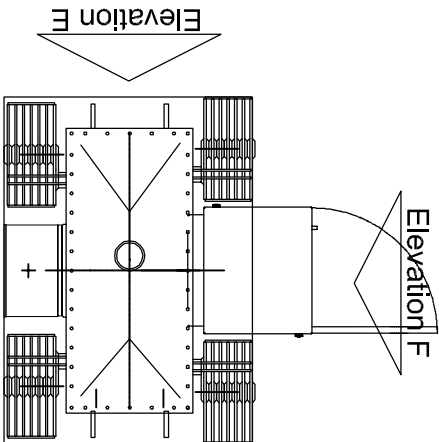

Elevation F

Elevation E


Transformer details scale 1:20

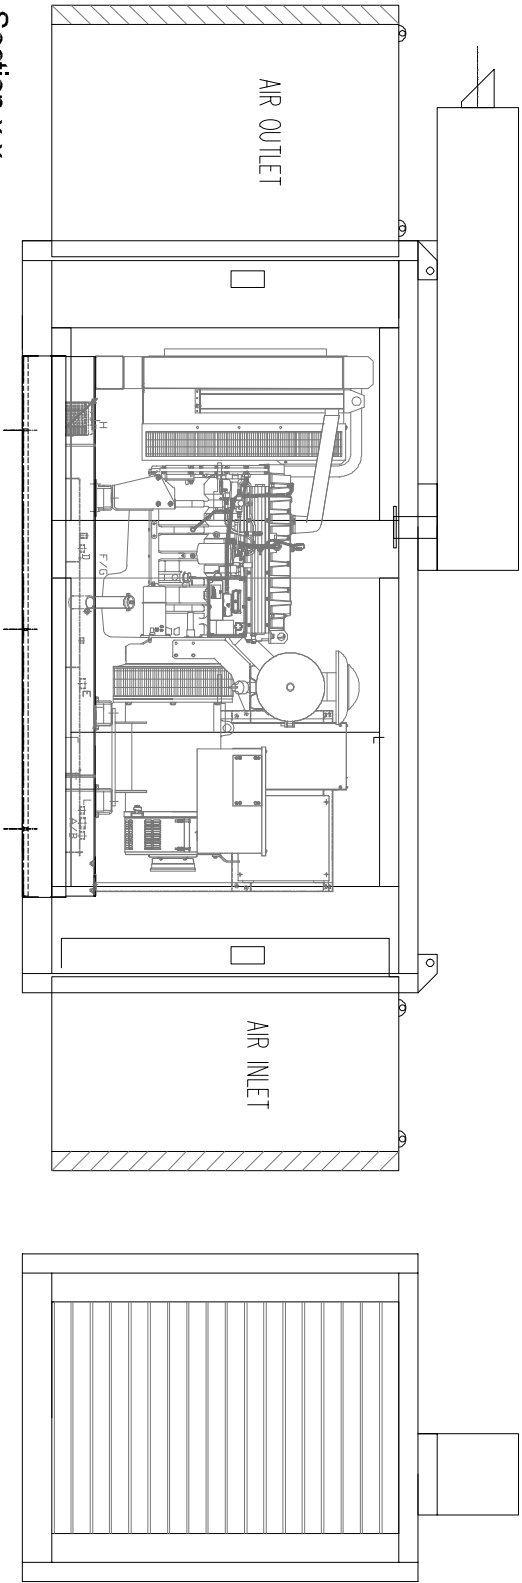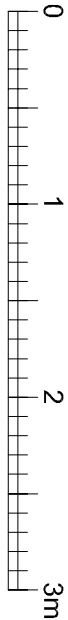


Section x-x

Elevation C

Elevation C

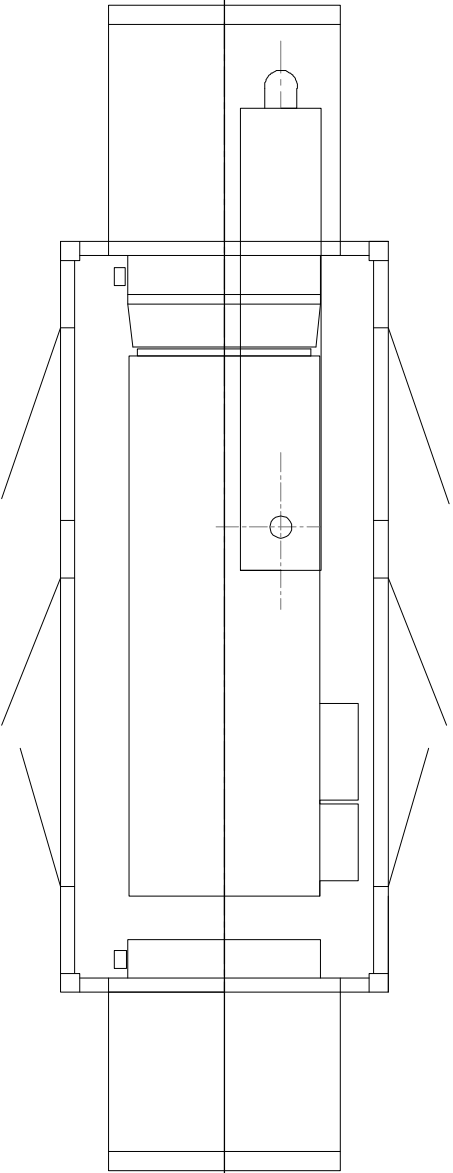


Generator Details scale 1:20

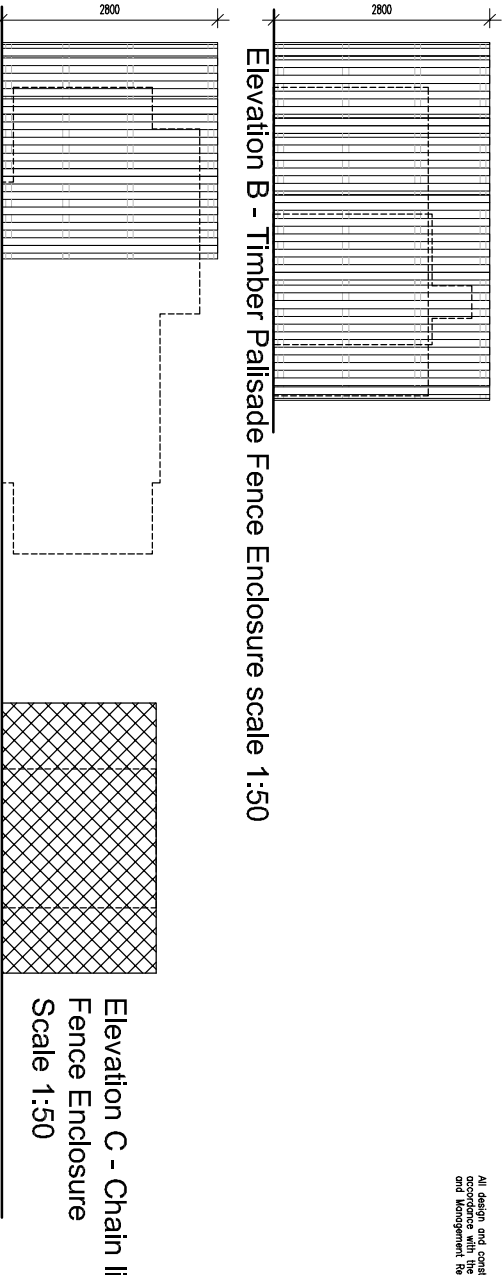


Elevation B - Timber Palisade Fence Enclosure scale 1:50

Elevation A - Timber Palisade Fence Enclosure scale 1:50

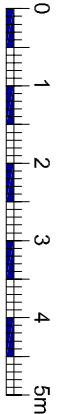


Elevation C - Chain link Fence Enclosure Scale 1:50

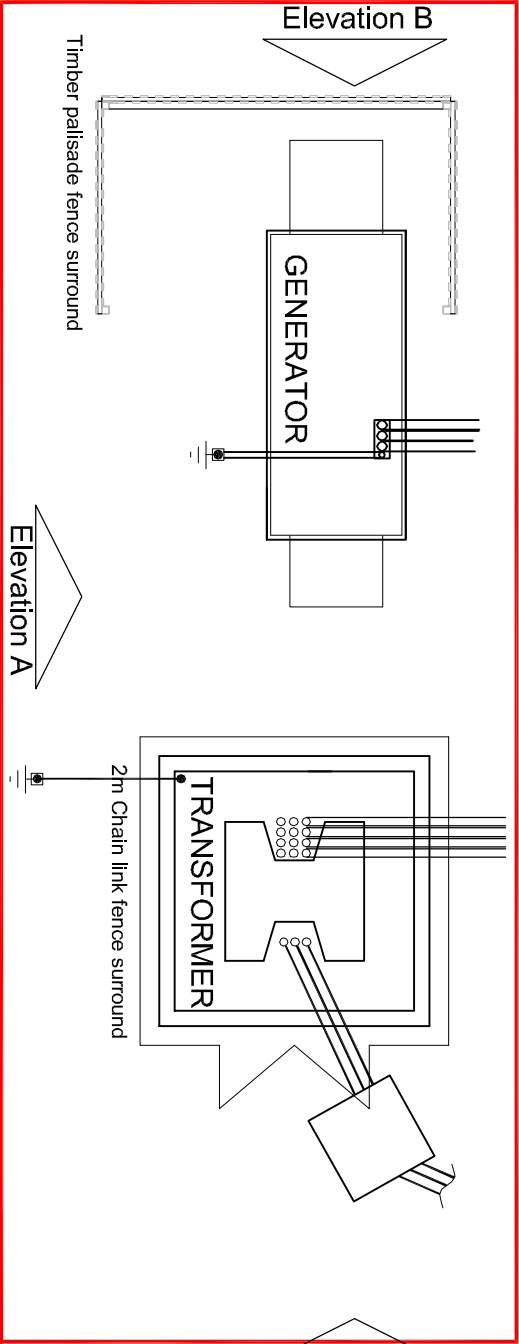

Elevation B

Elevation C

Transformer/ Generator Enclosure scale 1:50

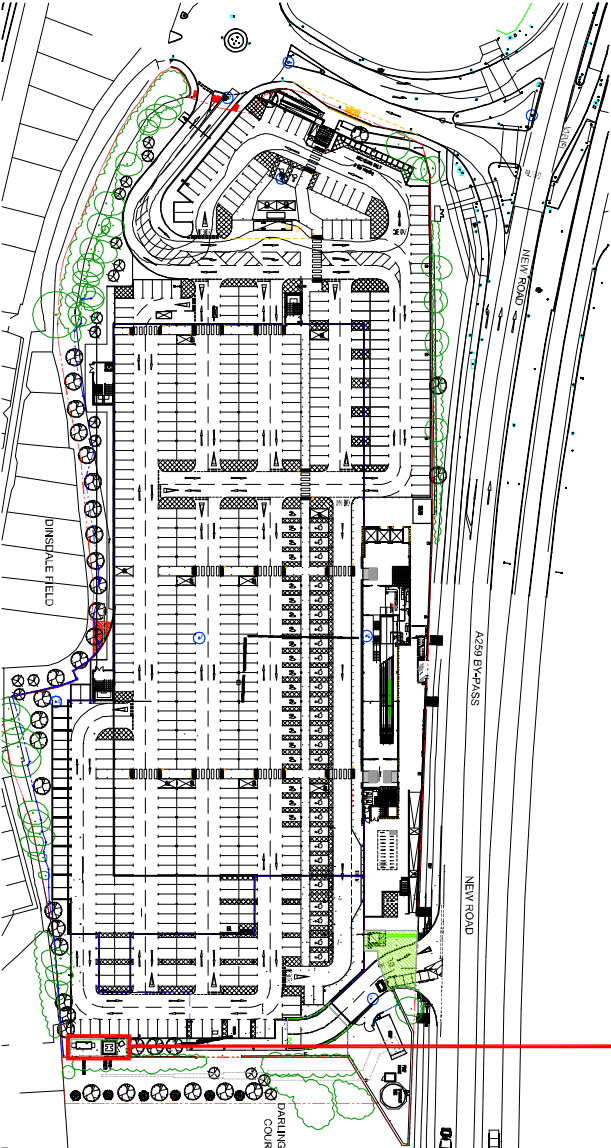


Key Plan nts

PLANNING		
REF	DATE	BY
CLIENT		

Sainsbury's

PROJECT
New Road
RUSTINGTON

DRAWING
Proposed Plant
Transf./Generator

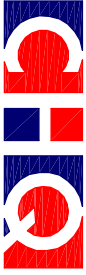

PARTNERSHIP
Architects • Building Surveyors

CHQ Partnership Ltd.
Sainsbury House, 23 High Street
Rustington, West Sussex BN16 9SE
Telephone: (01402) 7659710
Email: info@chqpartners.co.uk
www.chqpartners.co.uk



UR

DATE	April 2013	DRAWN	IT
SCALE	1:200&1	CHECKED	MC

CHQ.12.10201-PL35