



GENERAL NOTES

This scene is subject to open planning and all other necessary constraints. Dimensions, areas and levels where given are approximate and may vary. All dimensions are to be checked on site. Do not scale other than for planning purposes. The drawings are not to be used for any other purpose, including, but not limited to, all electronic, mechanical, electrical, plumbing, civil, structural, and/or other engineering drawings/documents and any discrepancies or variations are to be noticed to the architect/owner. 


All design and construction is to be in accordance with the Construction, Design and Management Regulations 2007

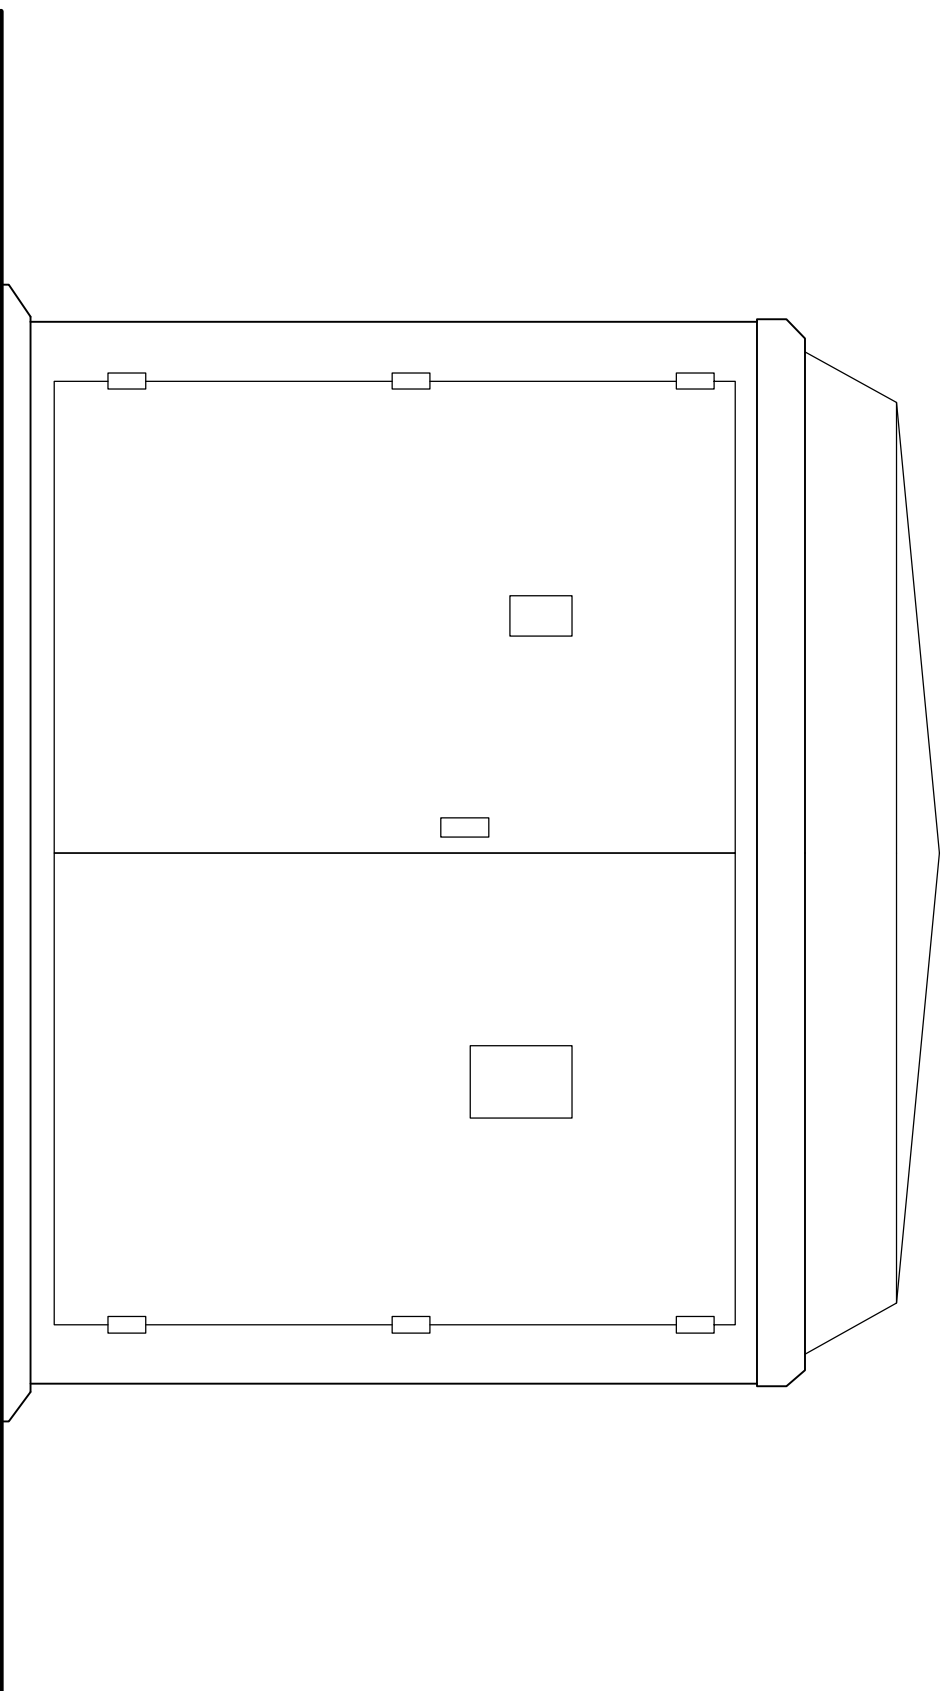



Proposed Elevation A scale 1:20

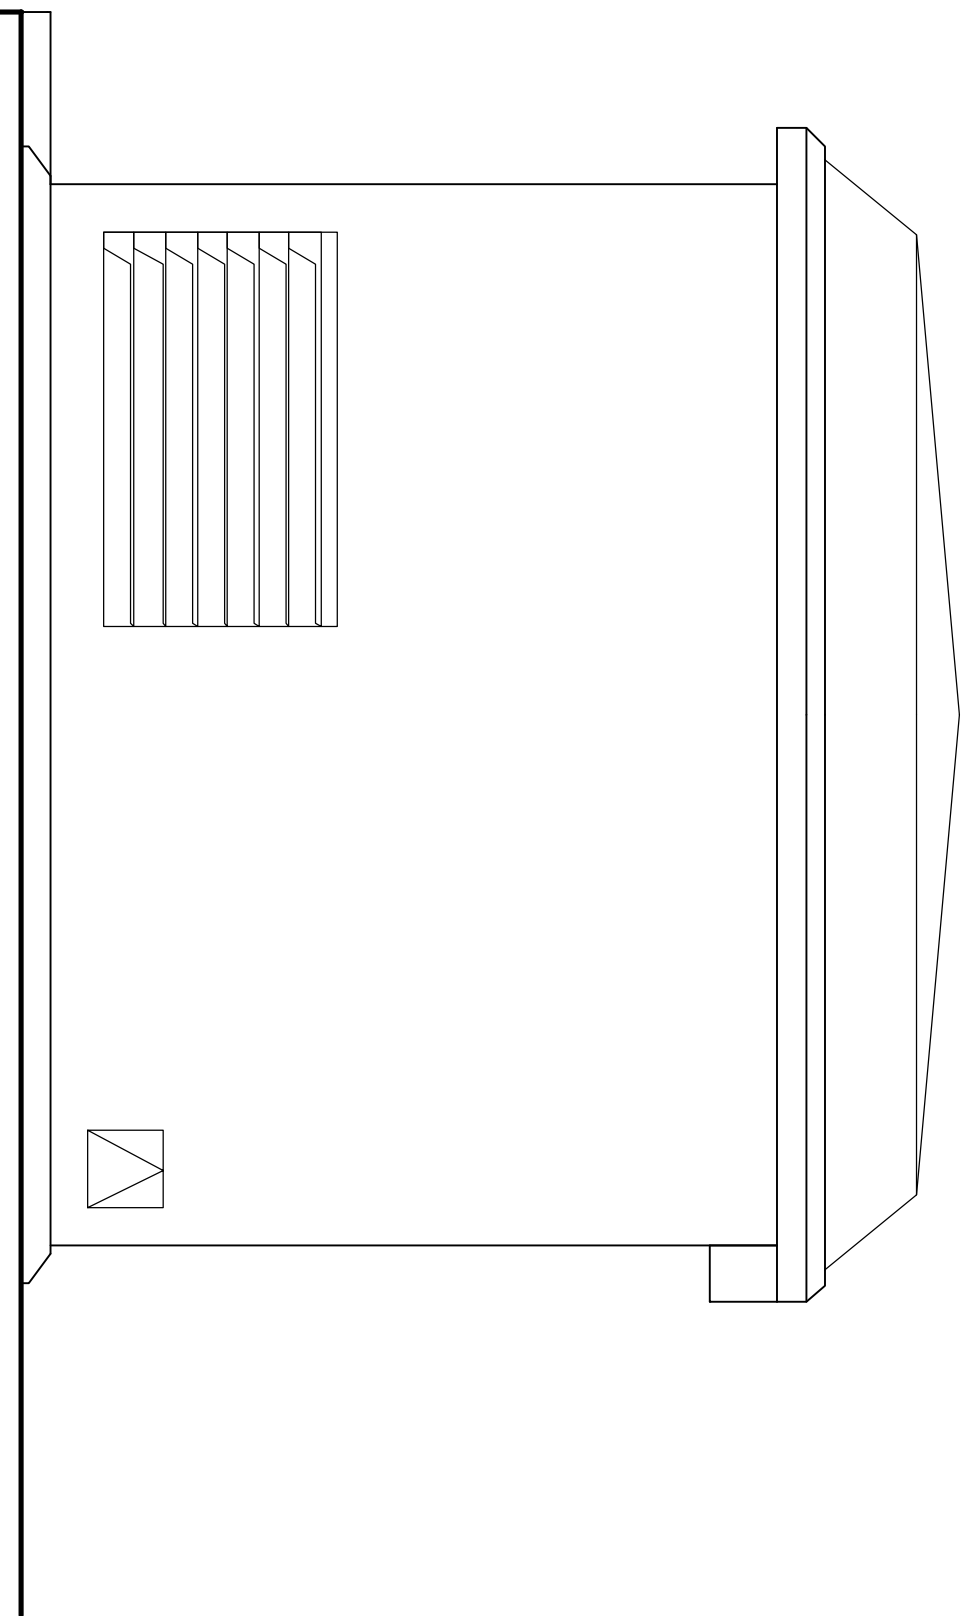


Proposed Elevation B scale 1:20

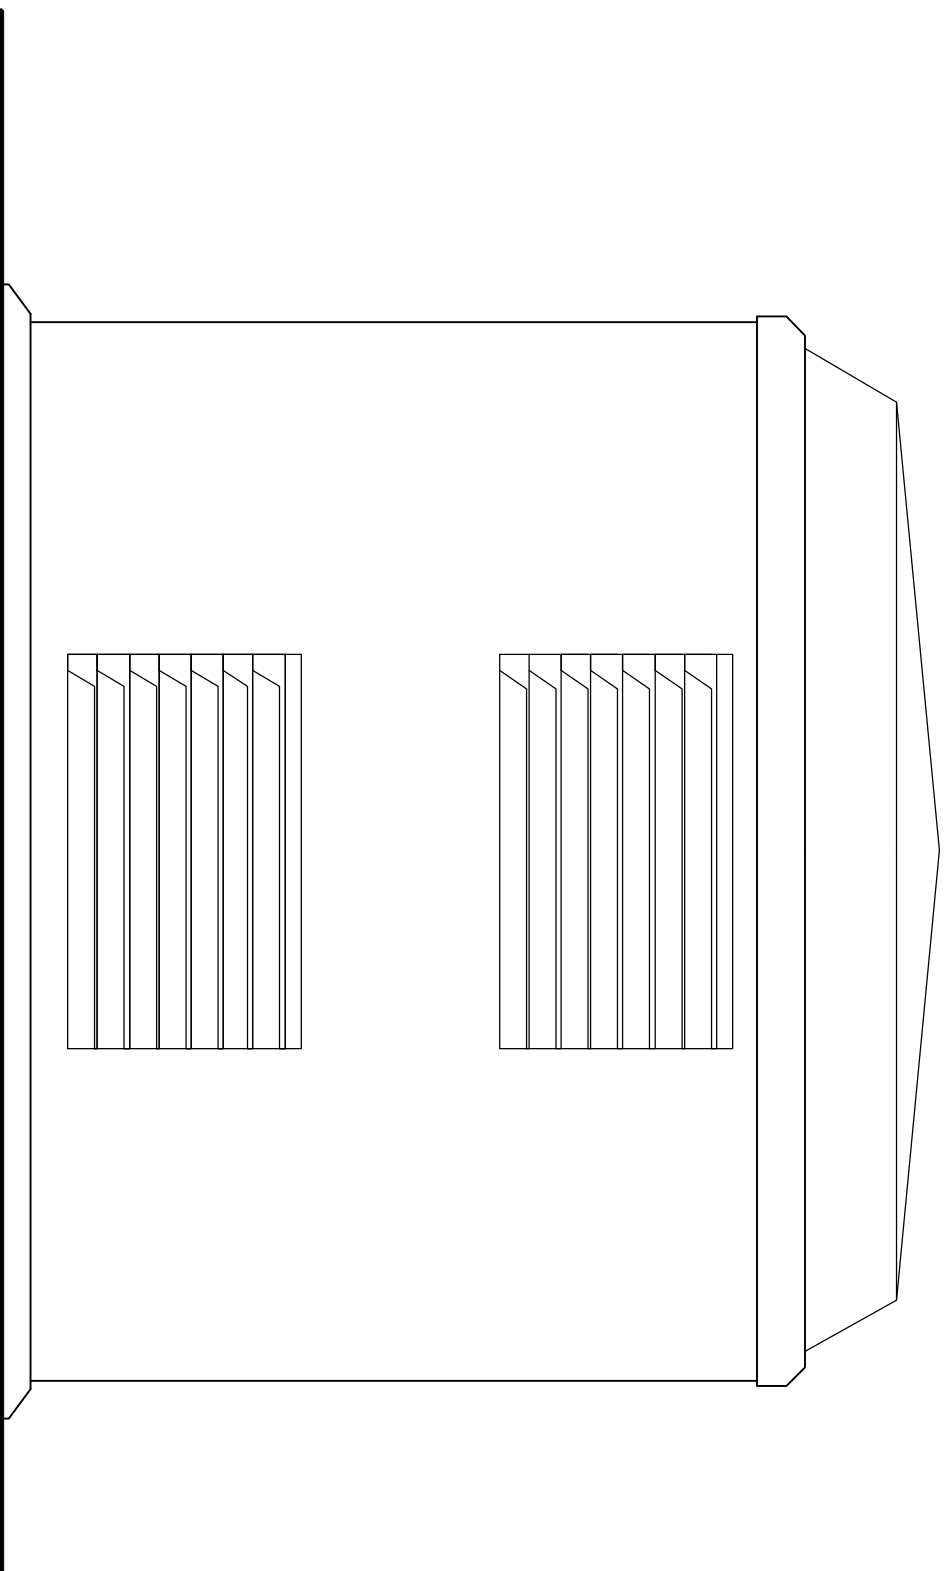


Proposed Elevation C scale 1:20

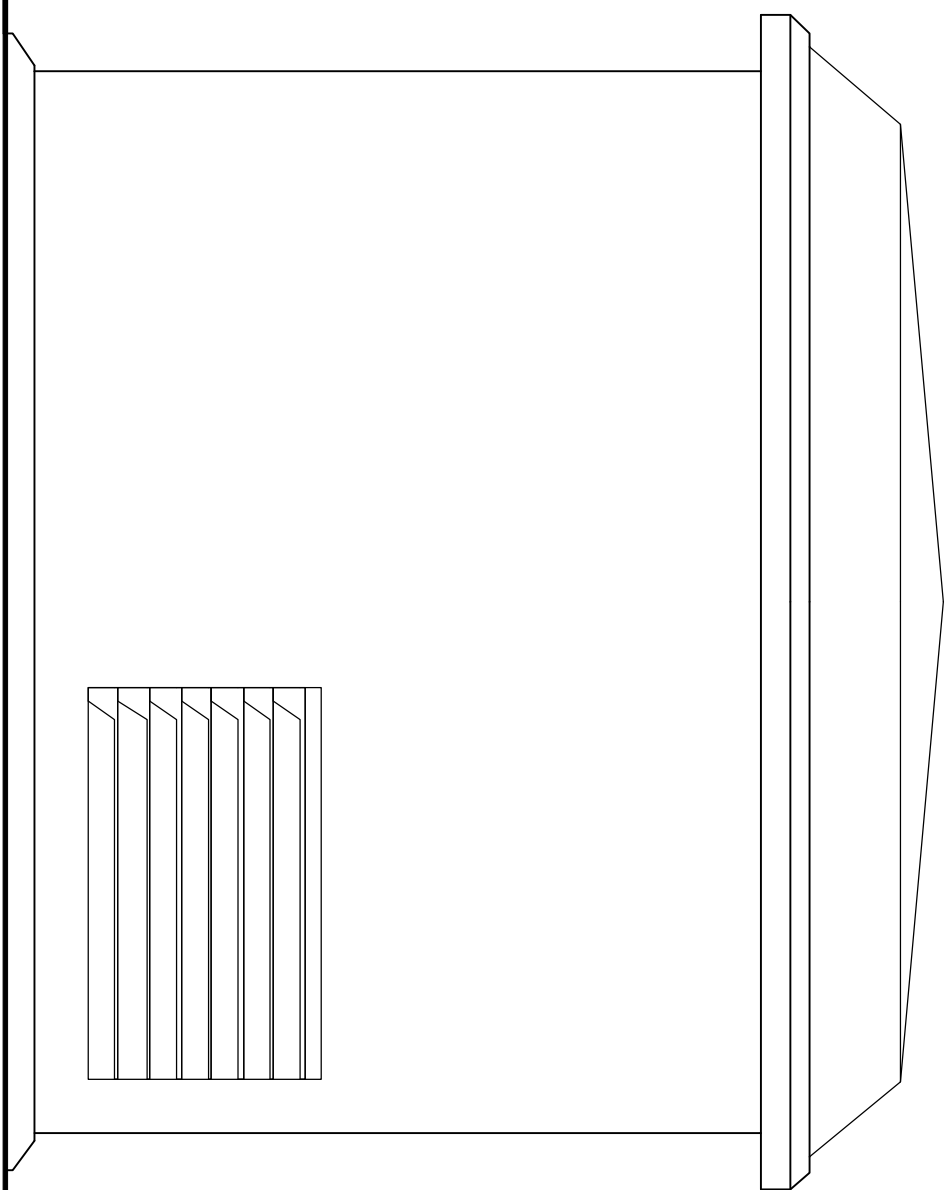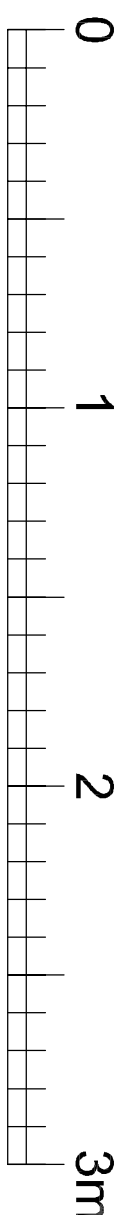

Proposed Elevation D scale 1:20

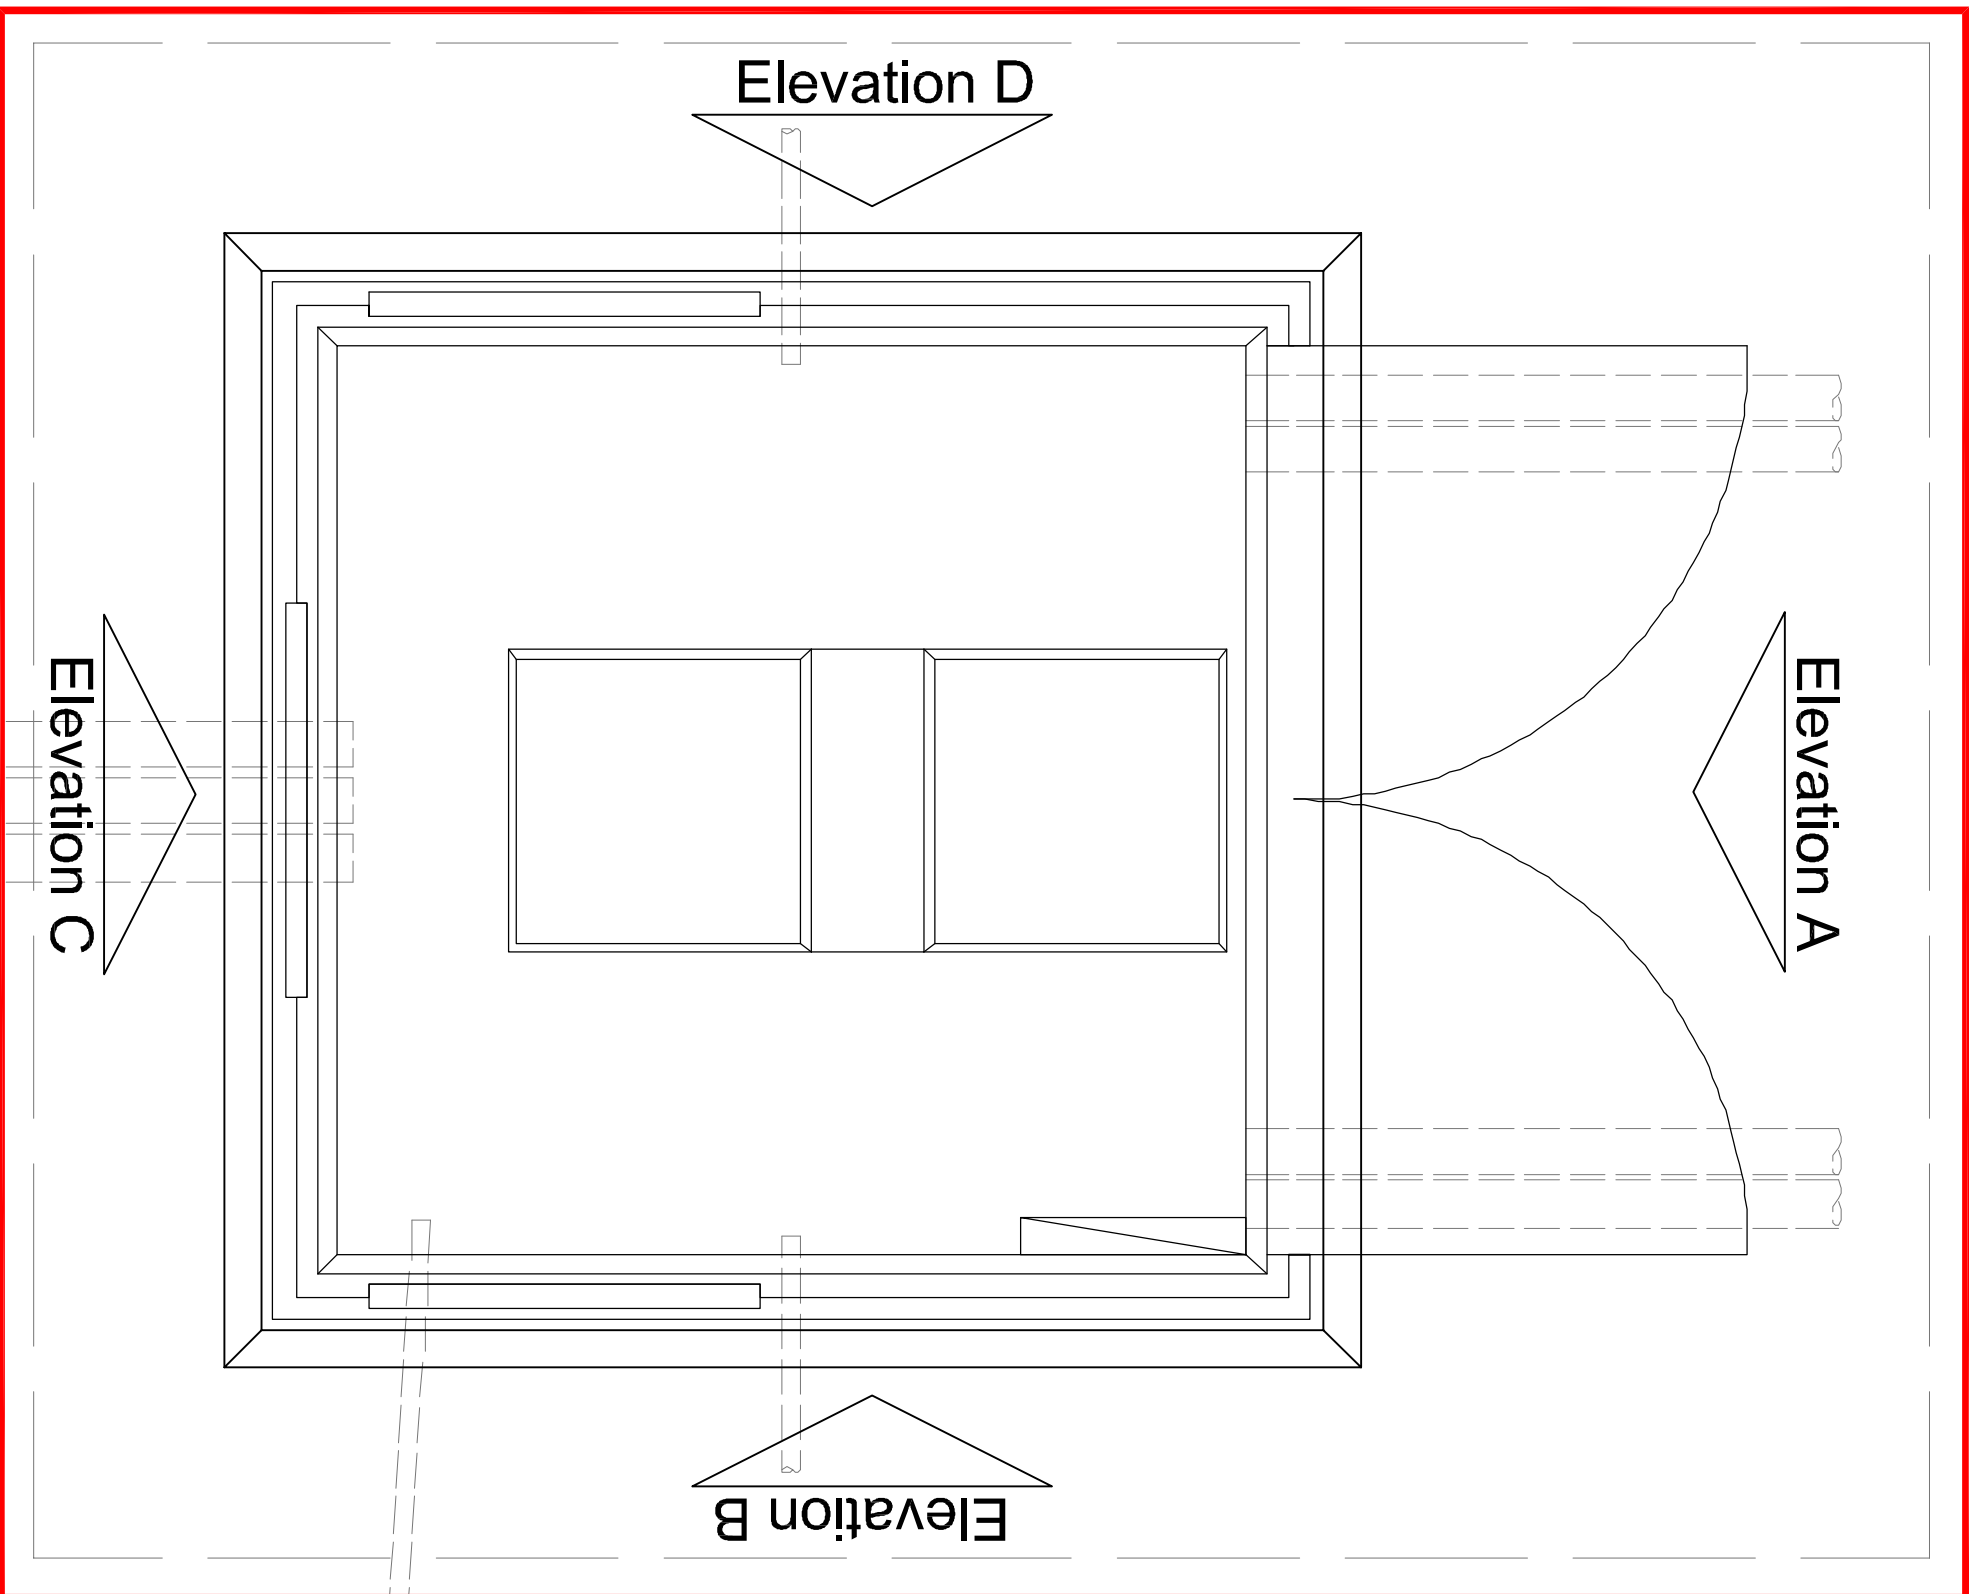

Proposed Substation scale 1:20

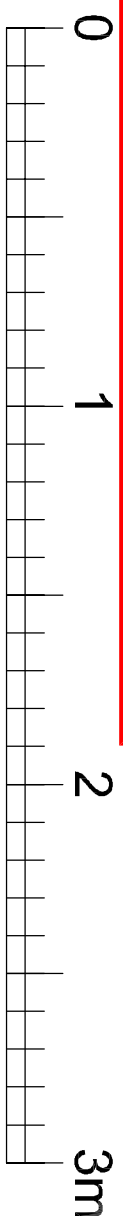

PLANNING		
REV	DATE	BY

CLIENT

Sainsbury's

PROJEC

New Road
RUSTINGTON

DRAWING

Proposed Substation Details



DATE April 20
SCALE 1:200A

DRAWN	LT
CHECKED	

Ordnance Survey® information
© Crown copyright. All rights reserved.
Licence number AB100007392