




Proposed Part North Elevation - New Road street view

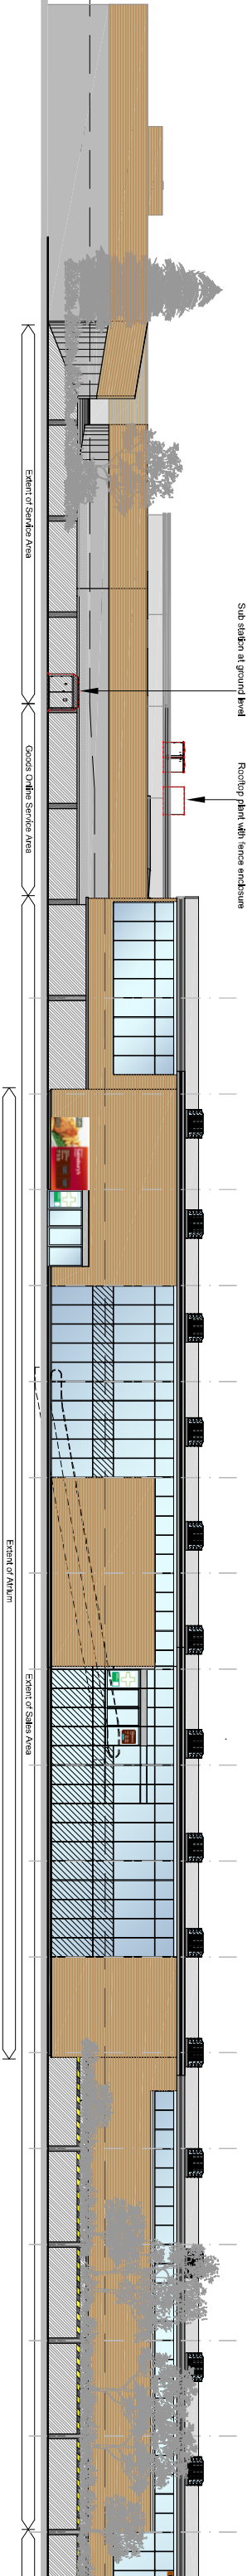


Proposed Part North Elevation

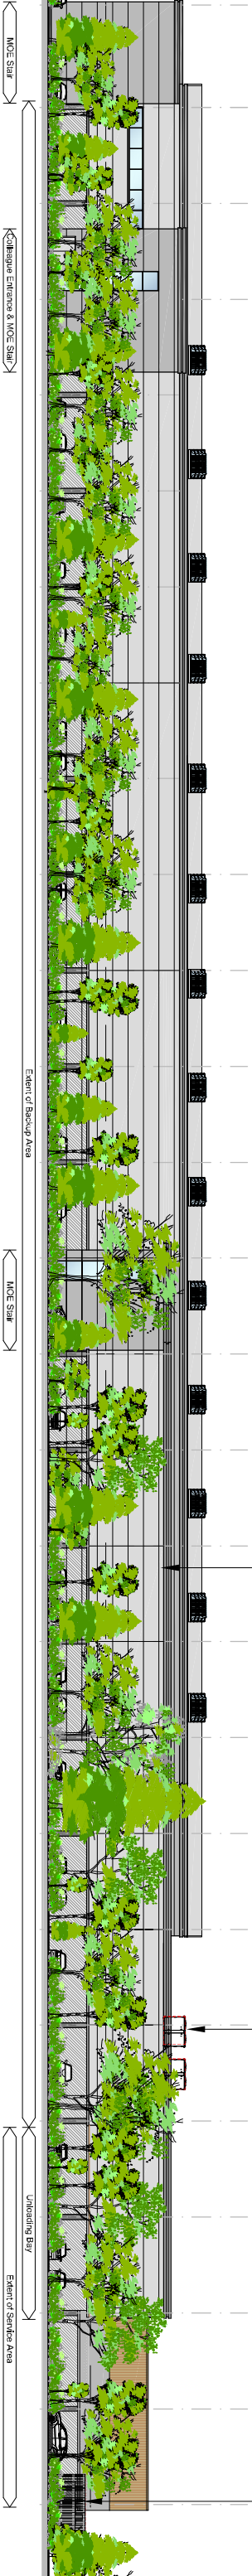


Proposed South Elevation

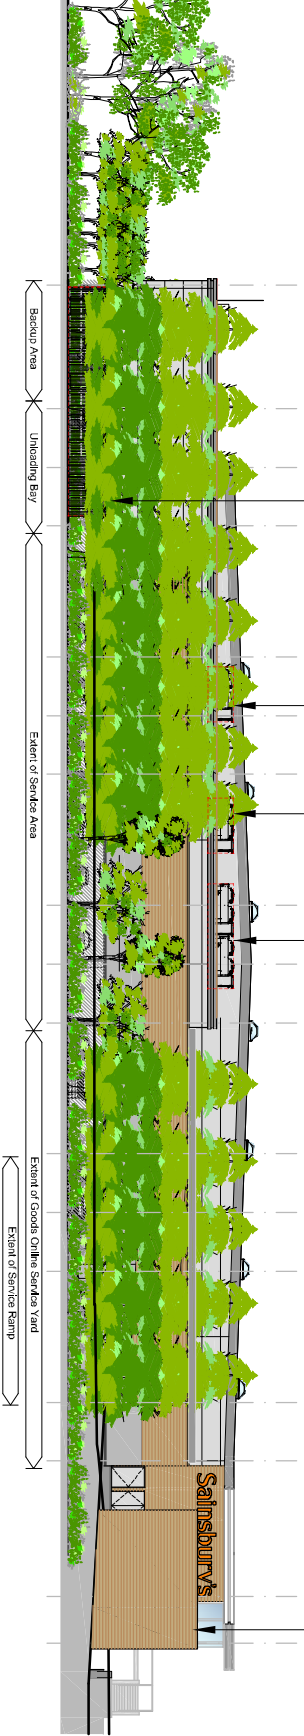

Proposed East Elevation

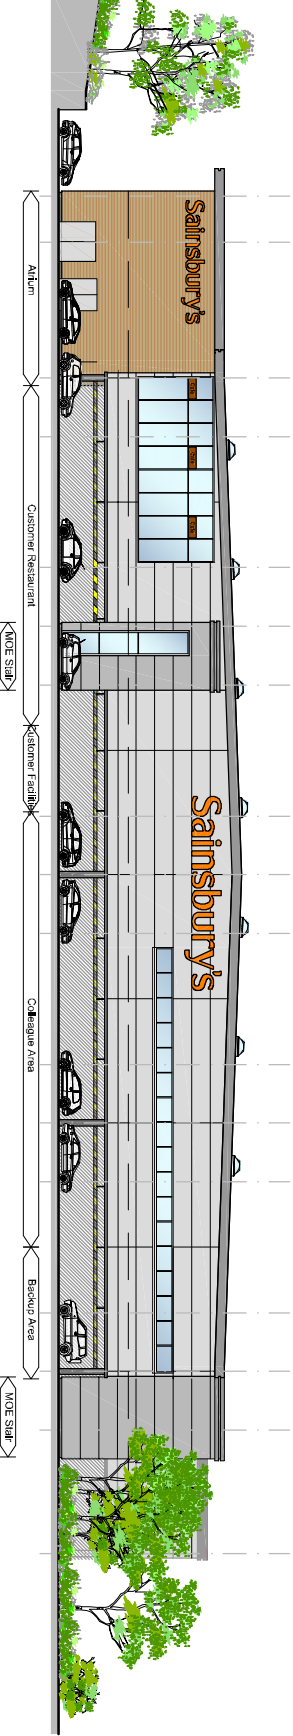

Proposed West Elevation

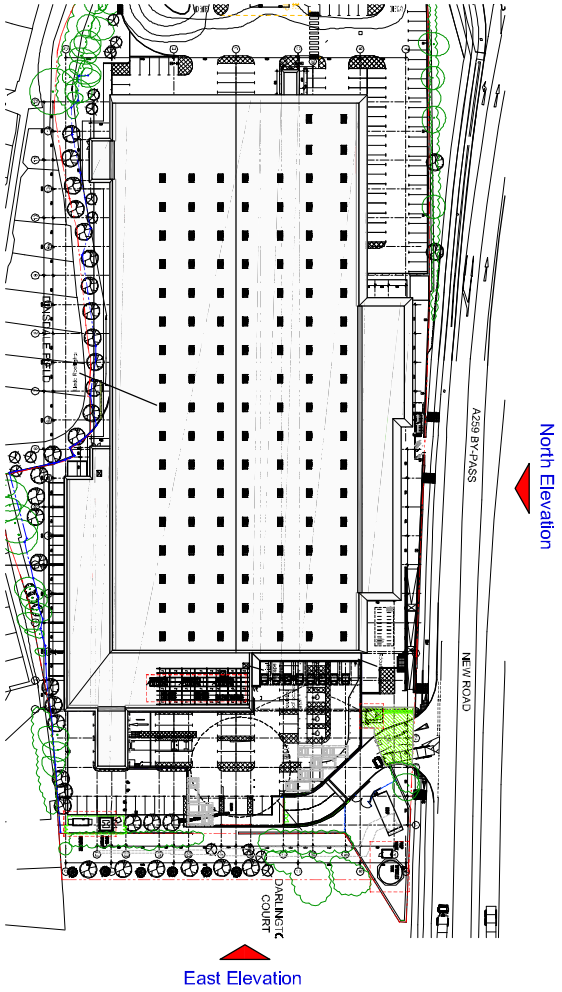

Key Plan - Scale - 1 : 1000