
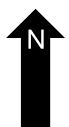
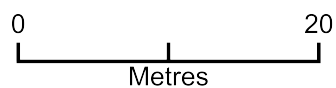


Block Plan of Summer House

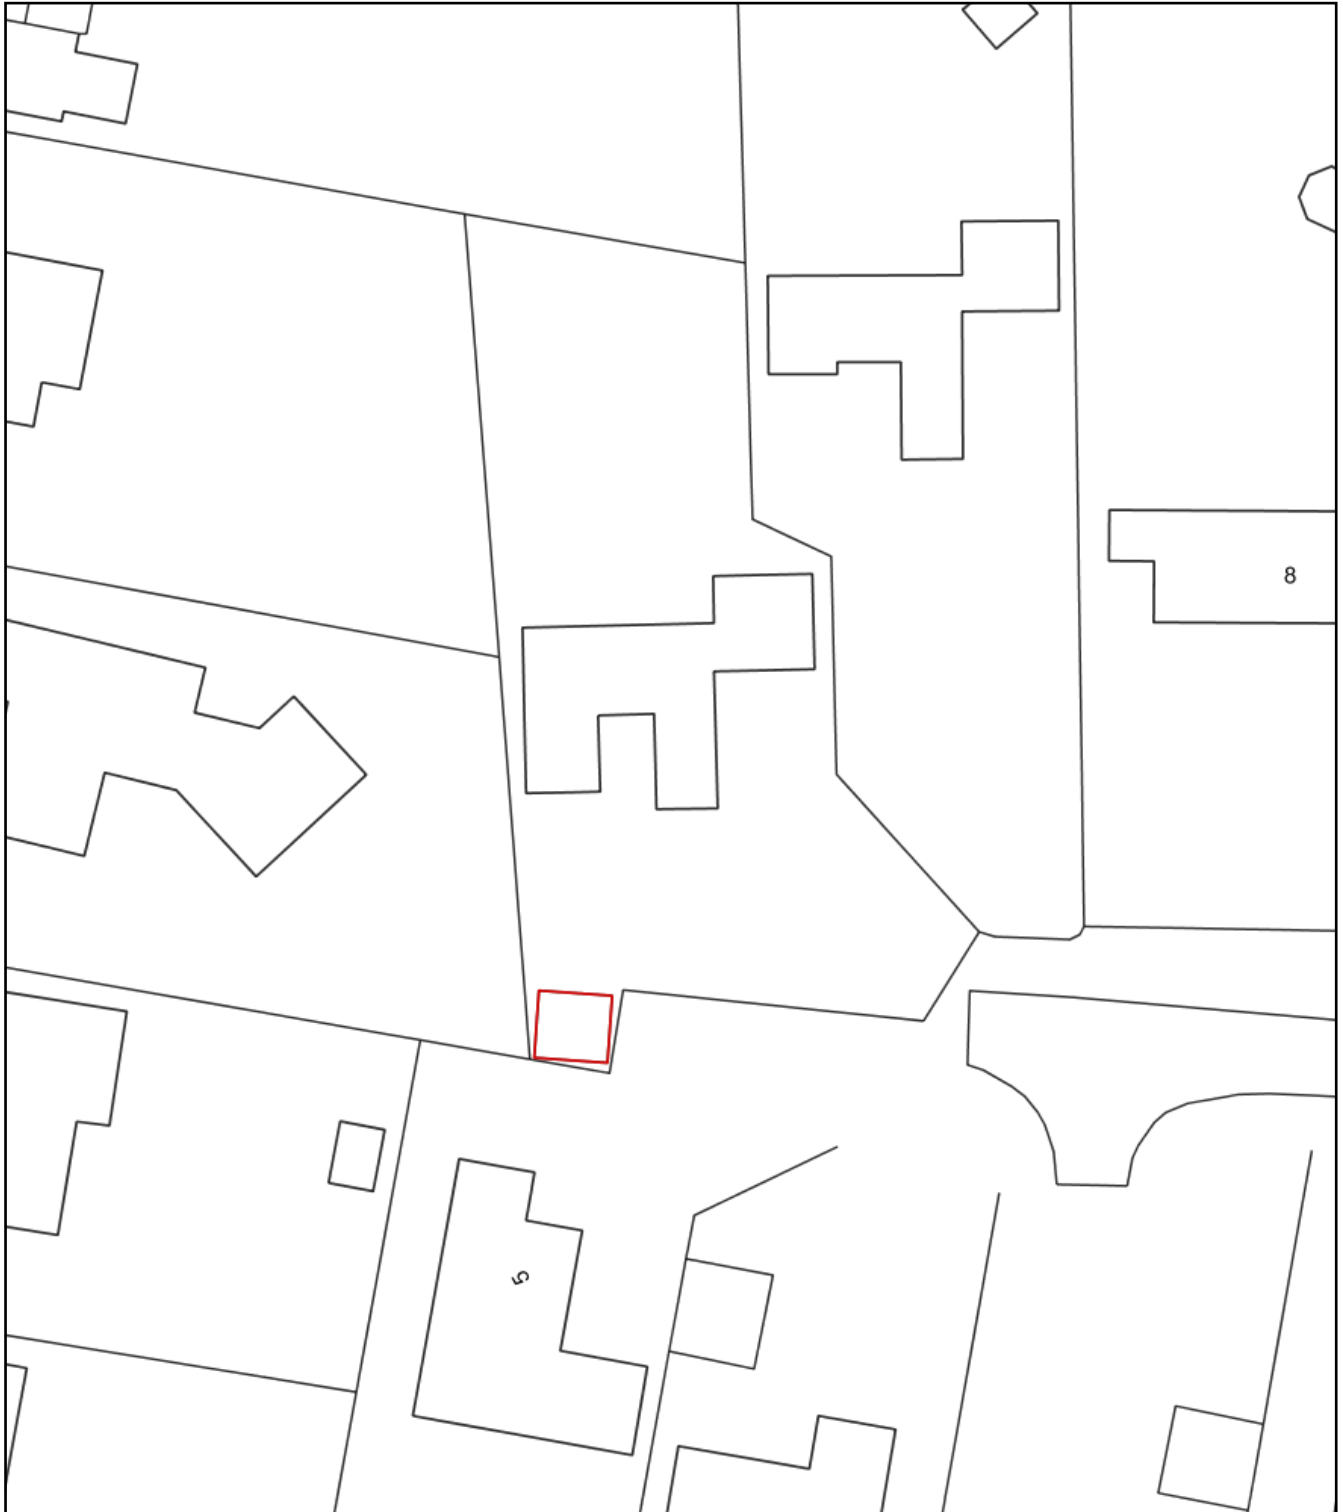

Plan Produced for: Adrian Smith 6 West Mead

Date Produced: 21 Oct 2017

Plan Reference Number: TQRQM17294190834652

Scale: 1:500 @ A4