



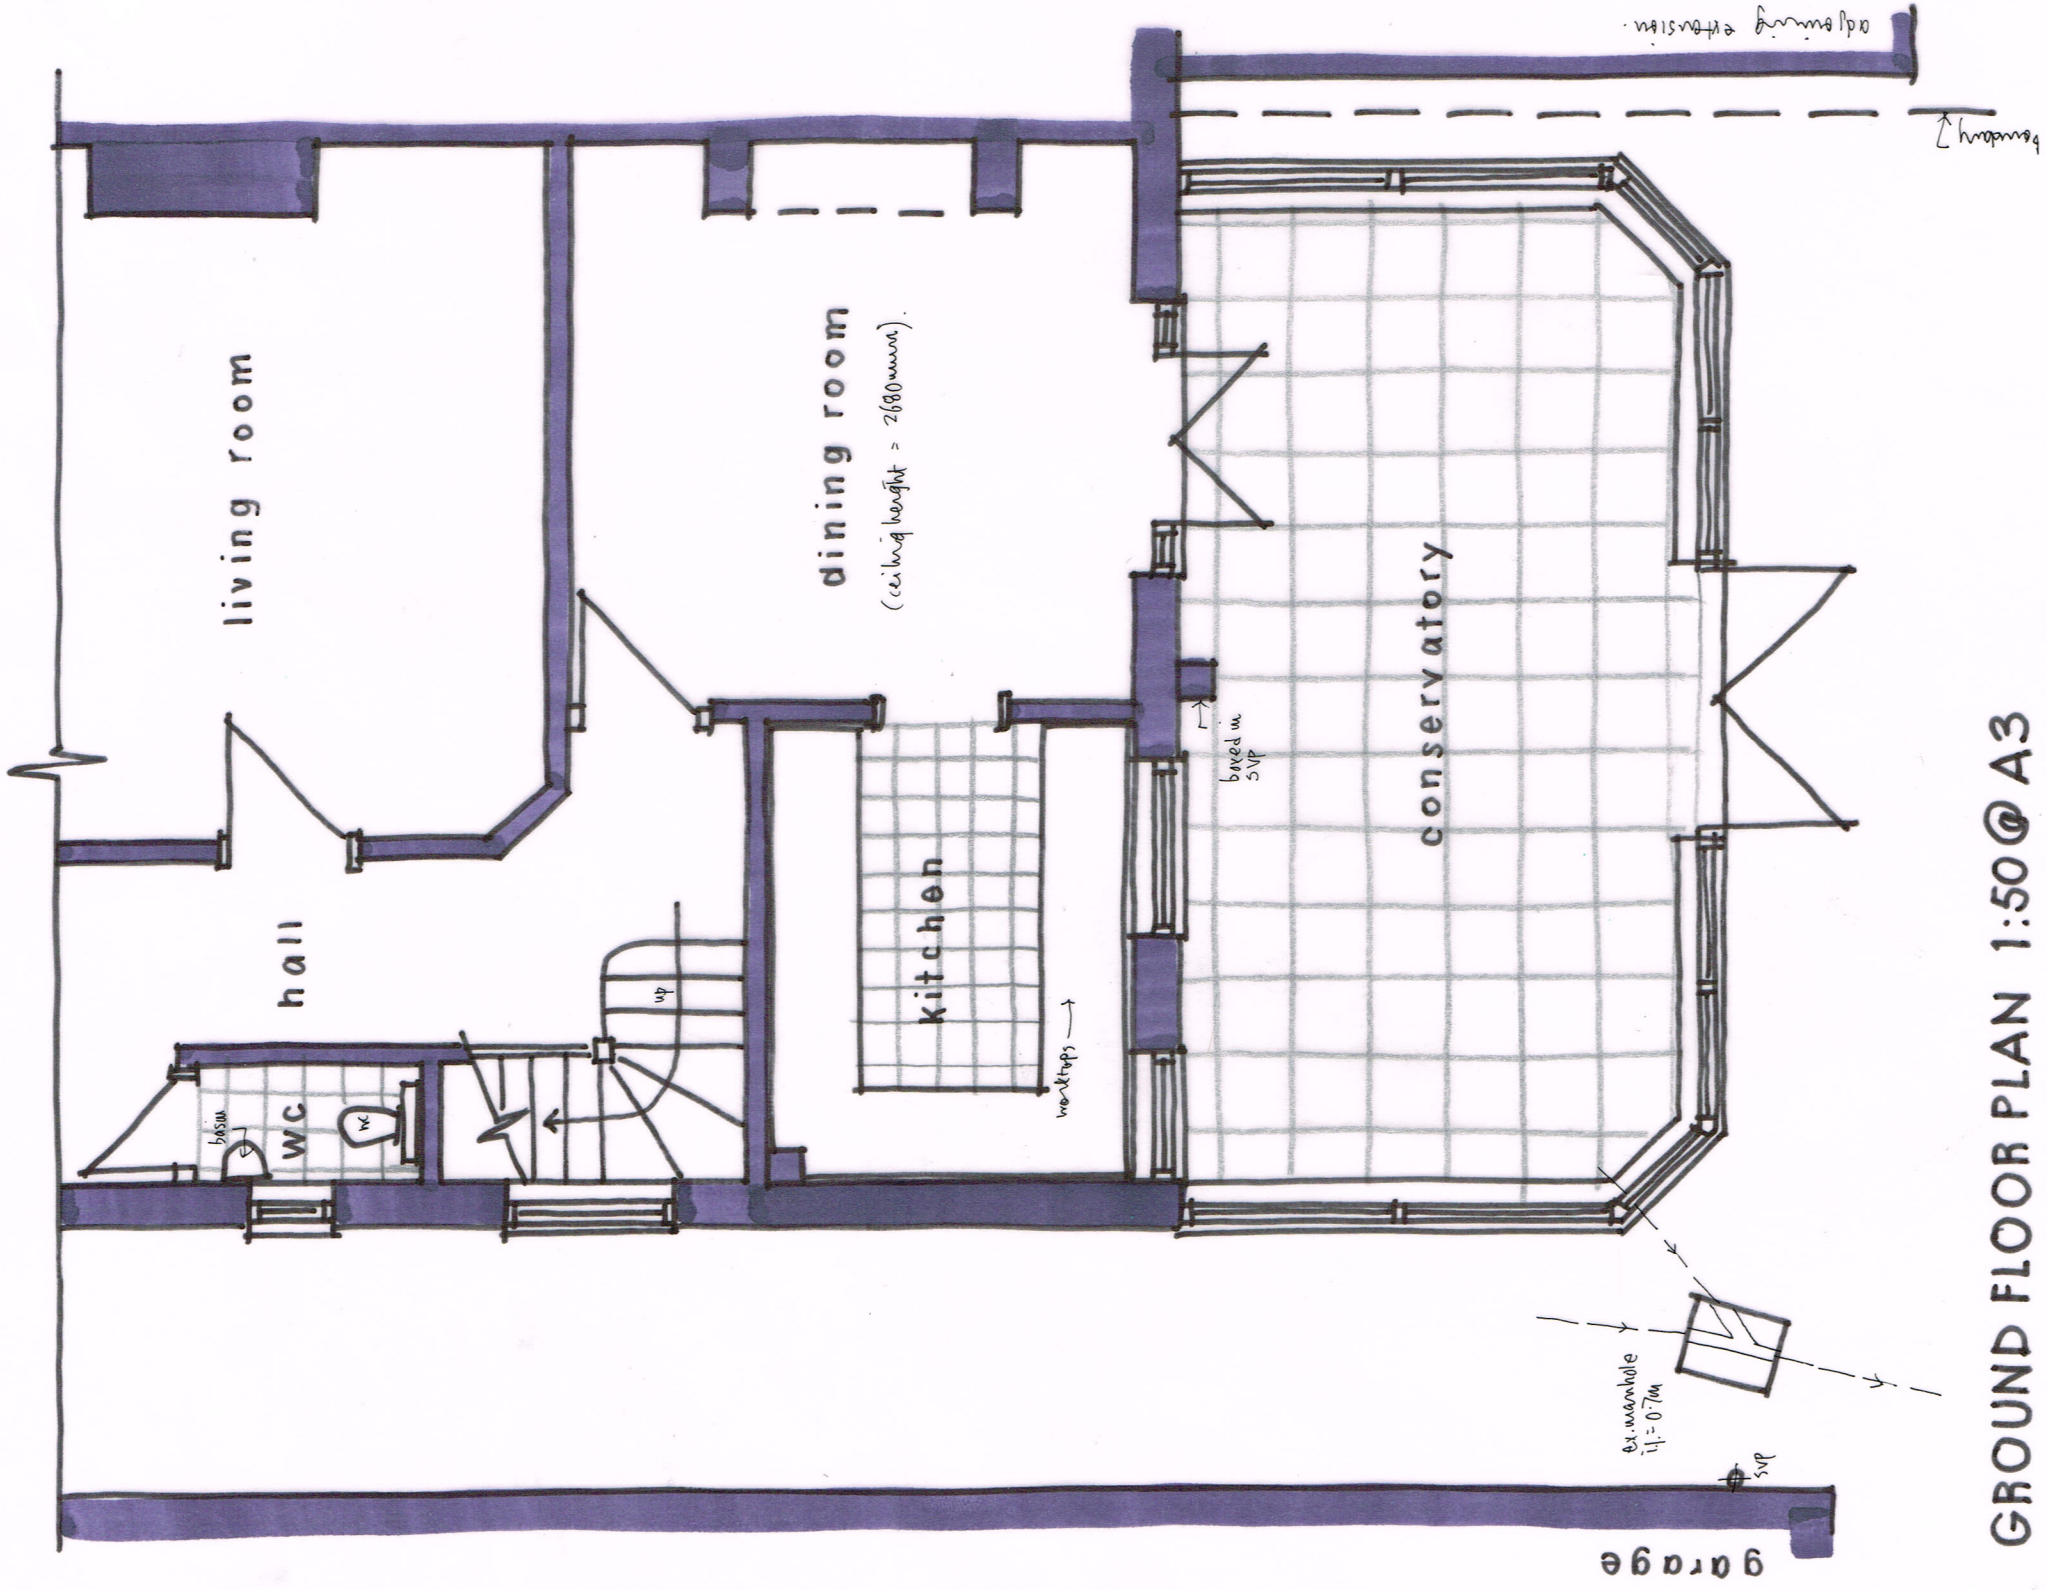

GROUND FLOOR PLAN 1:50 @ A3

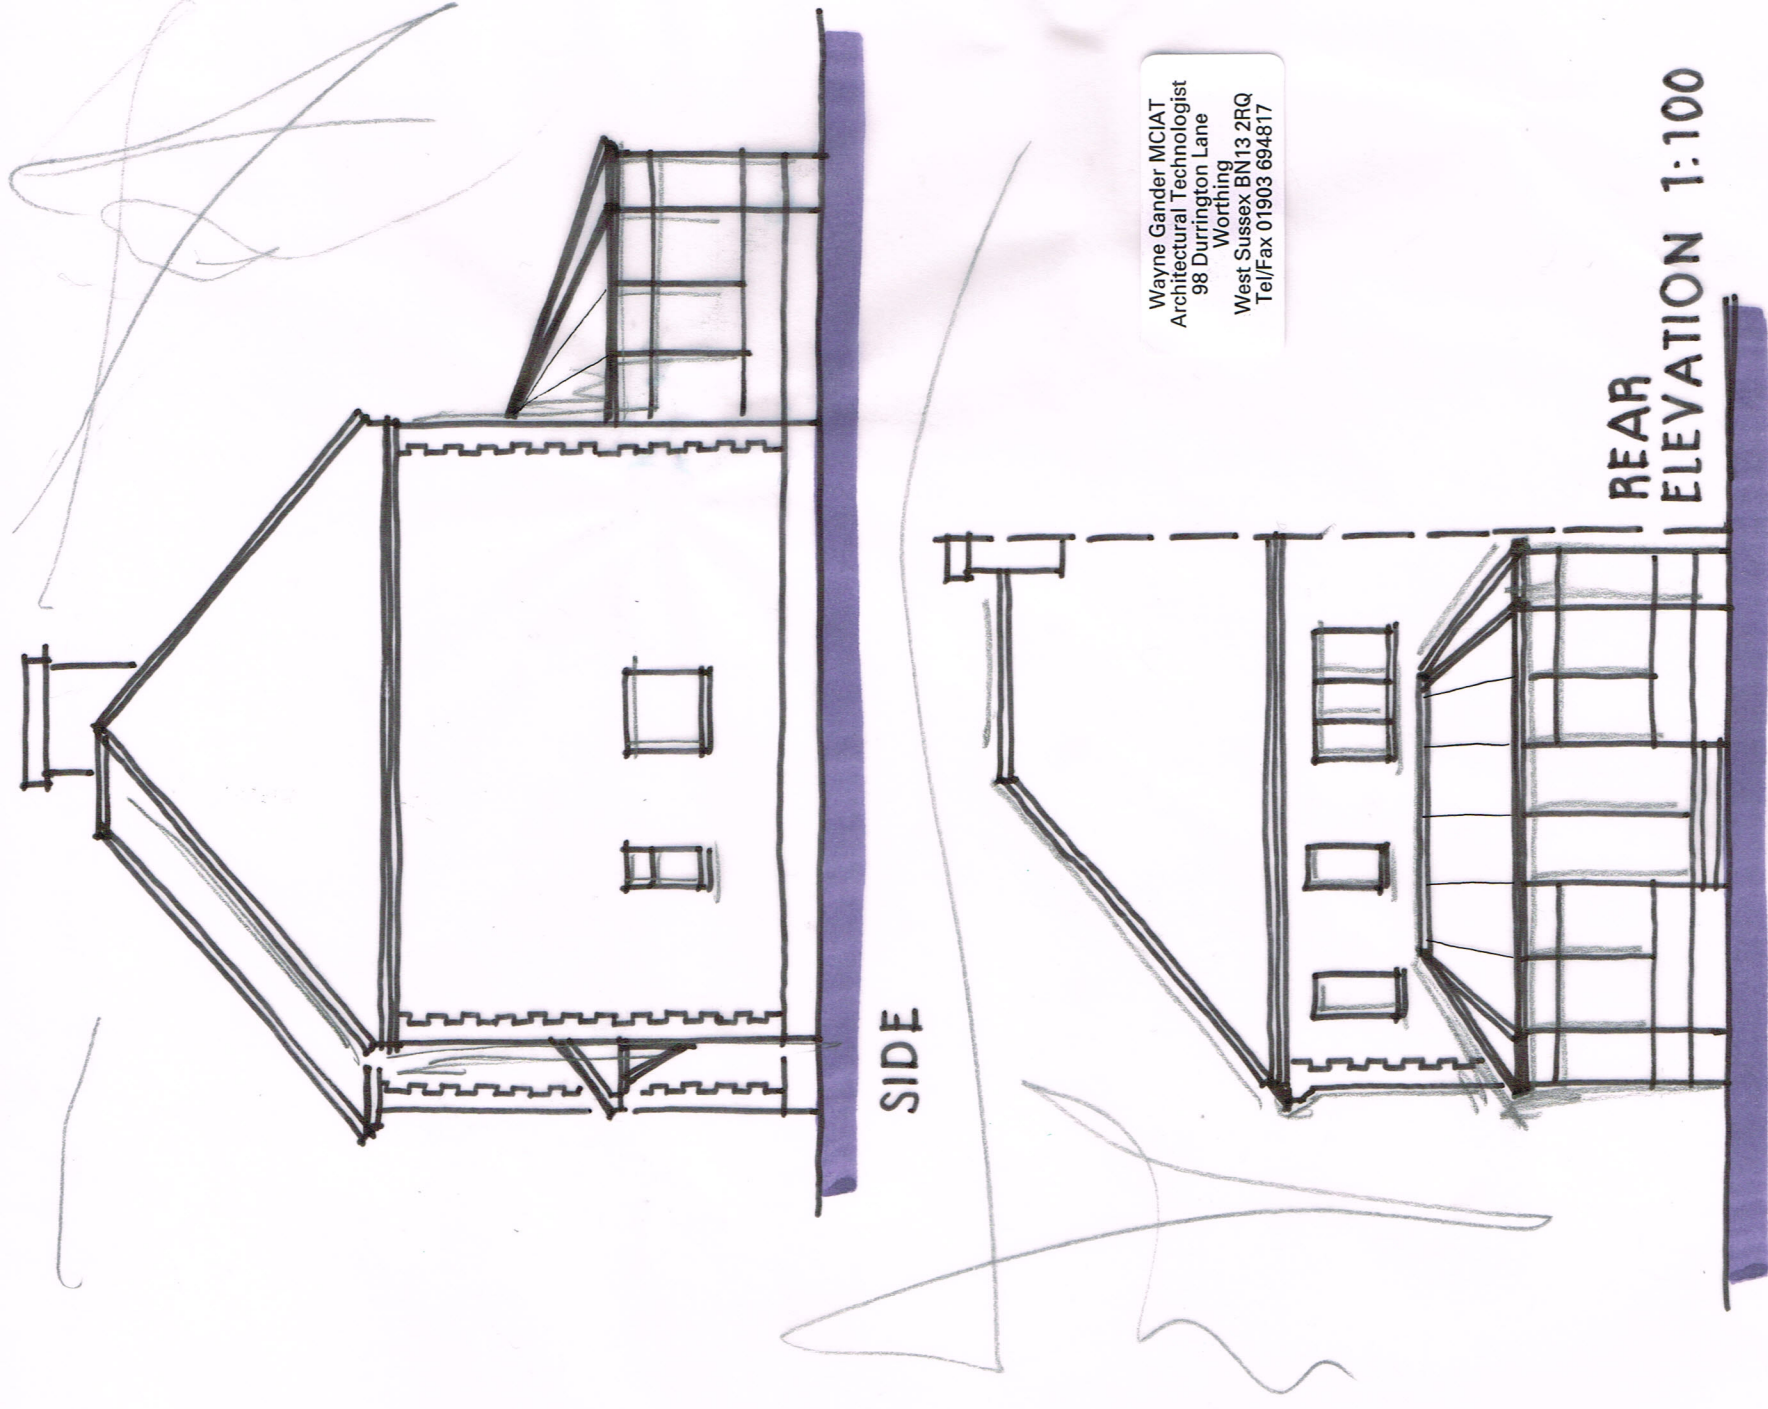

Wayne Gander MCIAT
Architectural Technologist
98 Durrington Lane
Worthing
West Sussex BN13 2RQ
Tel/Fax 01903 694817

DOMINIC HOUSE, HARSFOLD ROAD, RUSTINGTON
Existing details 01
April 2012