



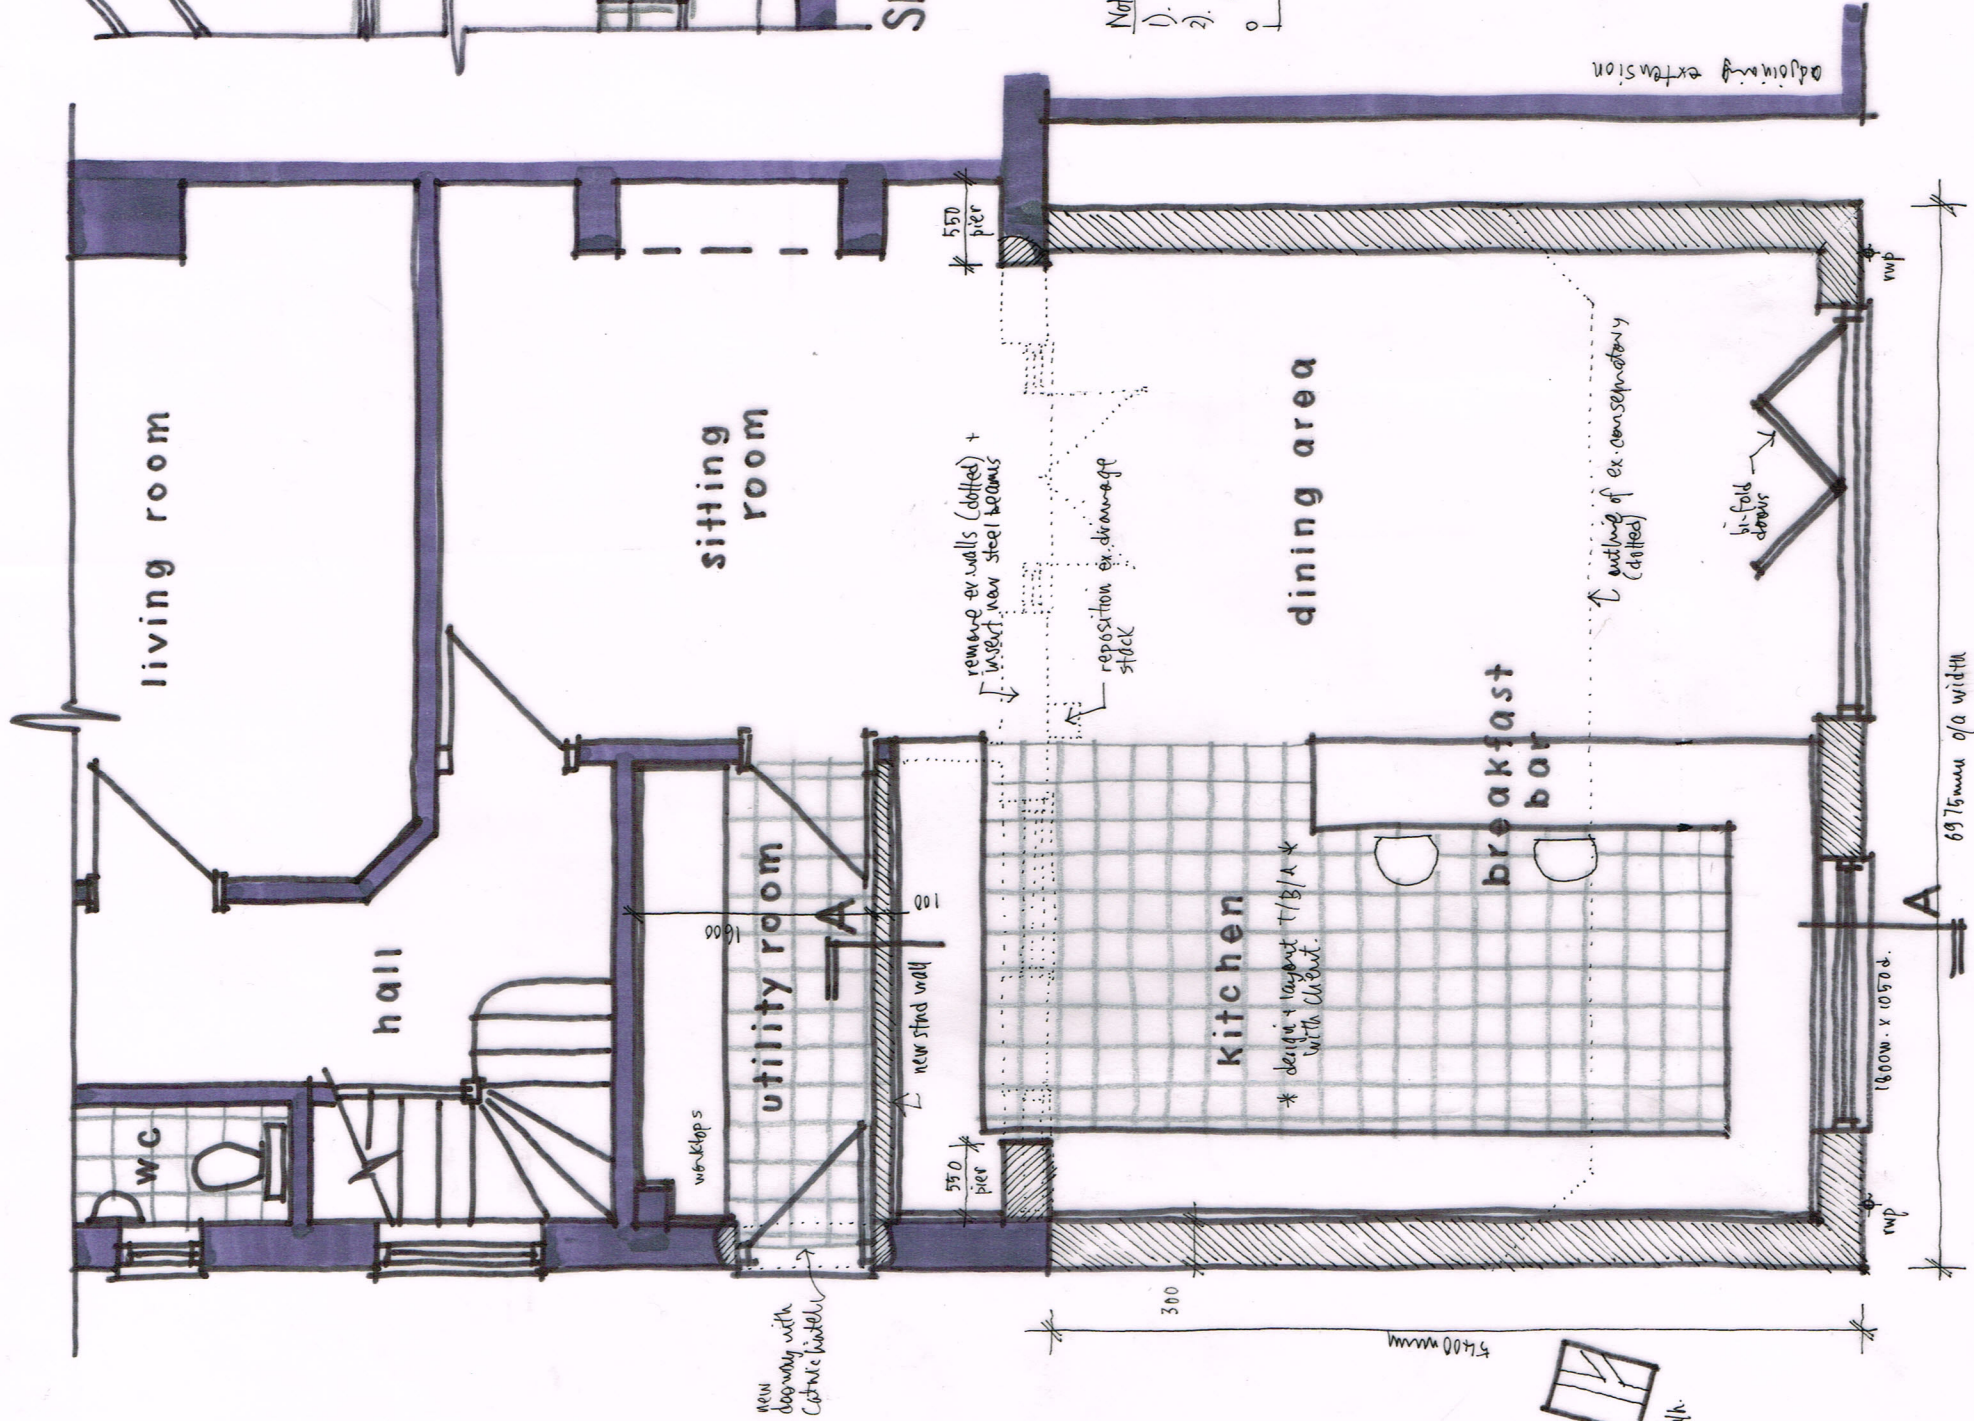

GROUND FLOOR PLAN 1:50 @ A3

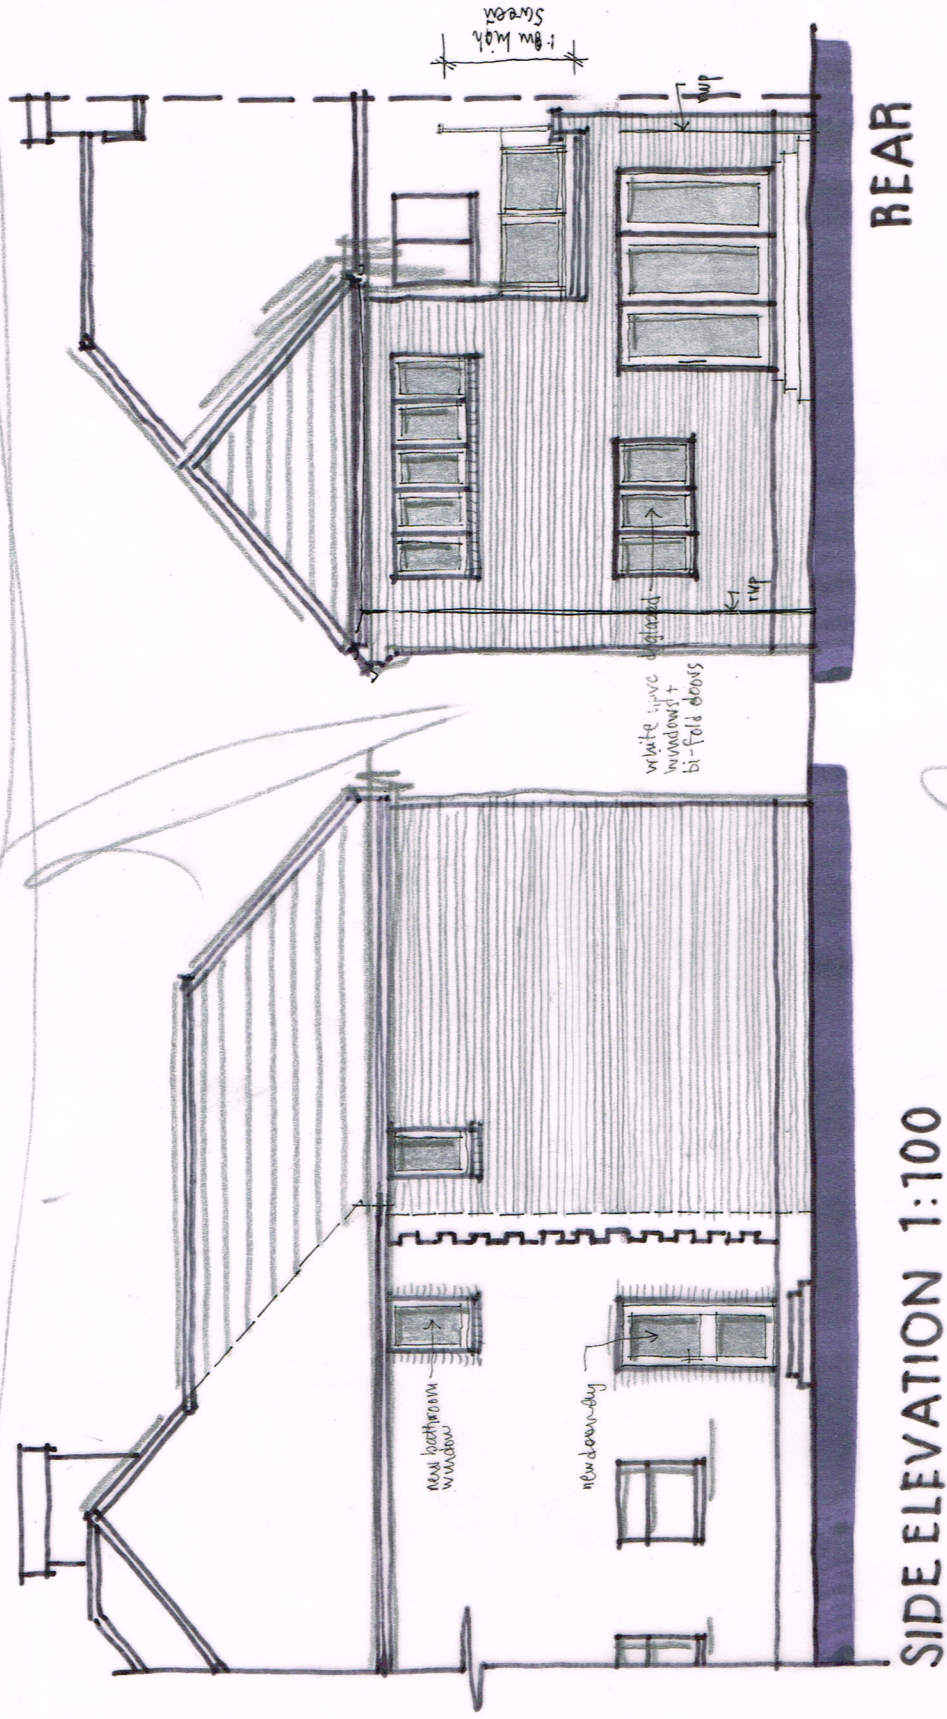

SIDE ELEVATION 1:100

REAR

SIDE

Notes

- 1) all new works shown hatched.
- 2) all dimensions are in millimetres and are approximate.

(1cm = 0.5m).

Wayne Gander MCIAT
Architectural Technologist
98 Durrington Lane
Worthing
West Sussex BN13 2RQ
Tel/Fax 01903 694817

project coping stone

face brickwork

* obtain glazing to side screen

B - 1st floor extension + balcony added 23/11/12

Revisions A - doorway added utility room 14/5/12

DOMINIC HOUSE, HARSFOLD ROAD, RUSTINGTON
Proposals 02
April 2012