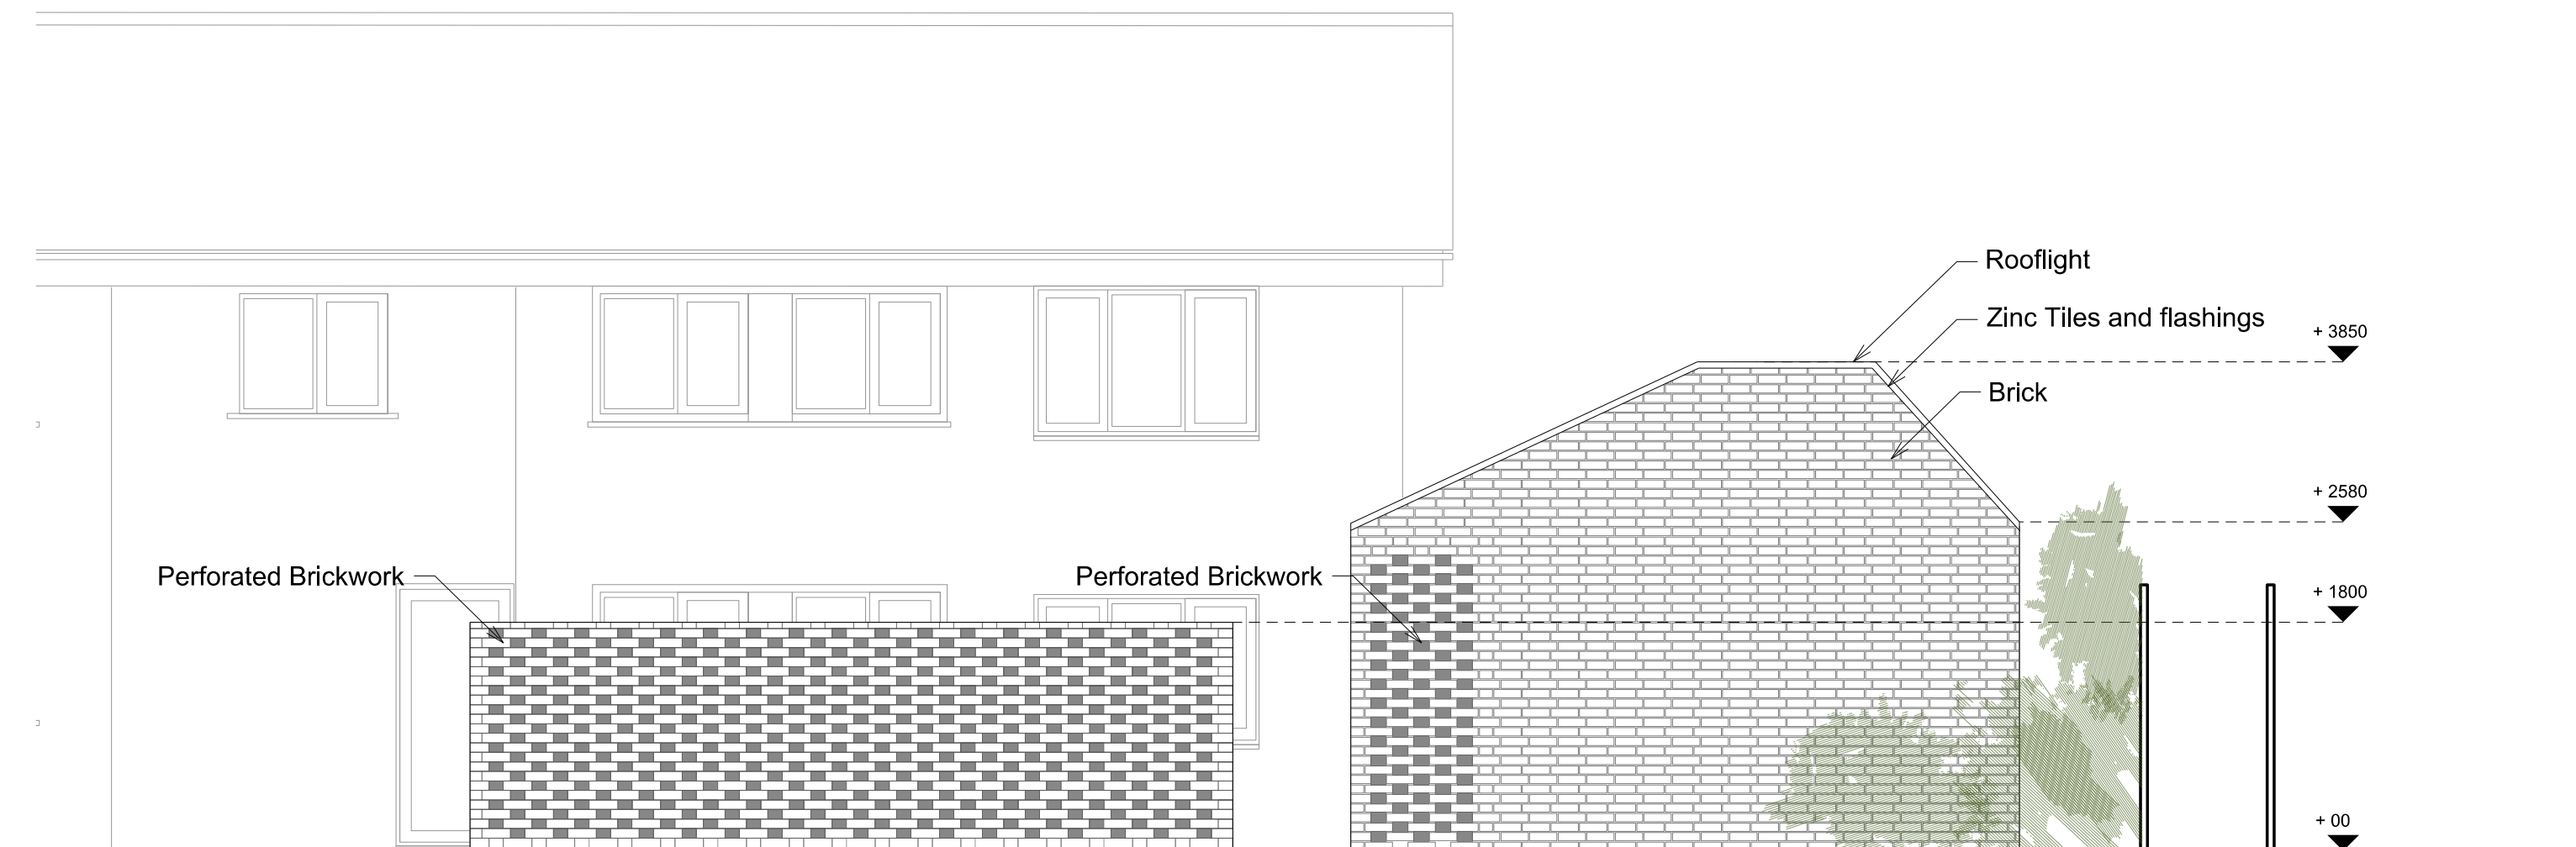
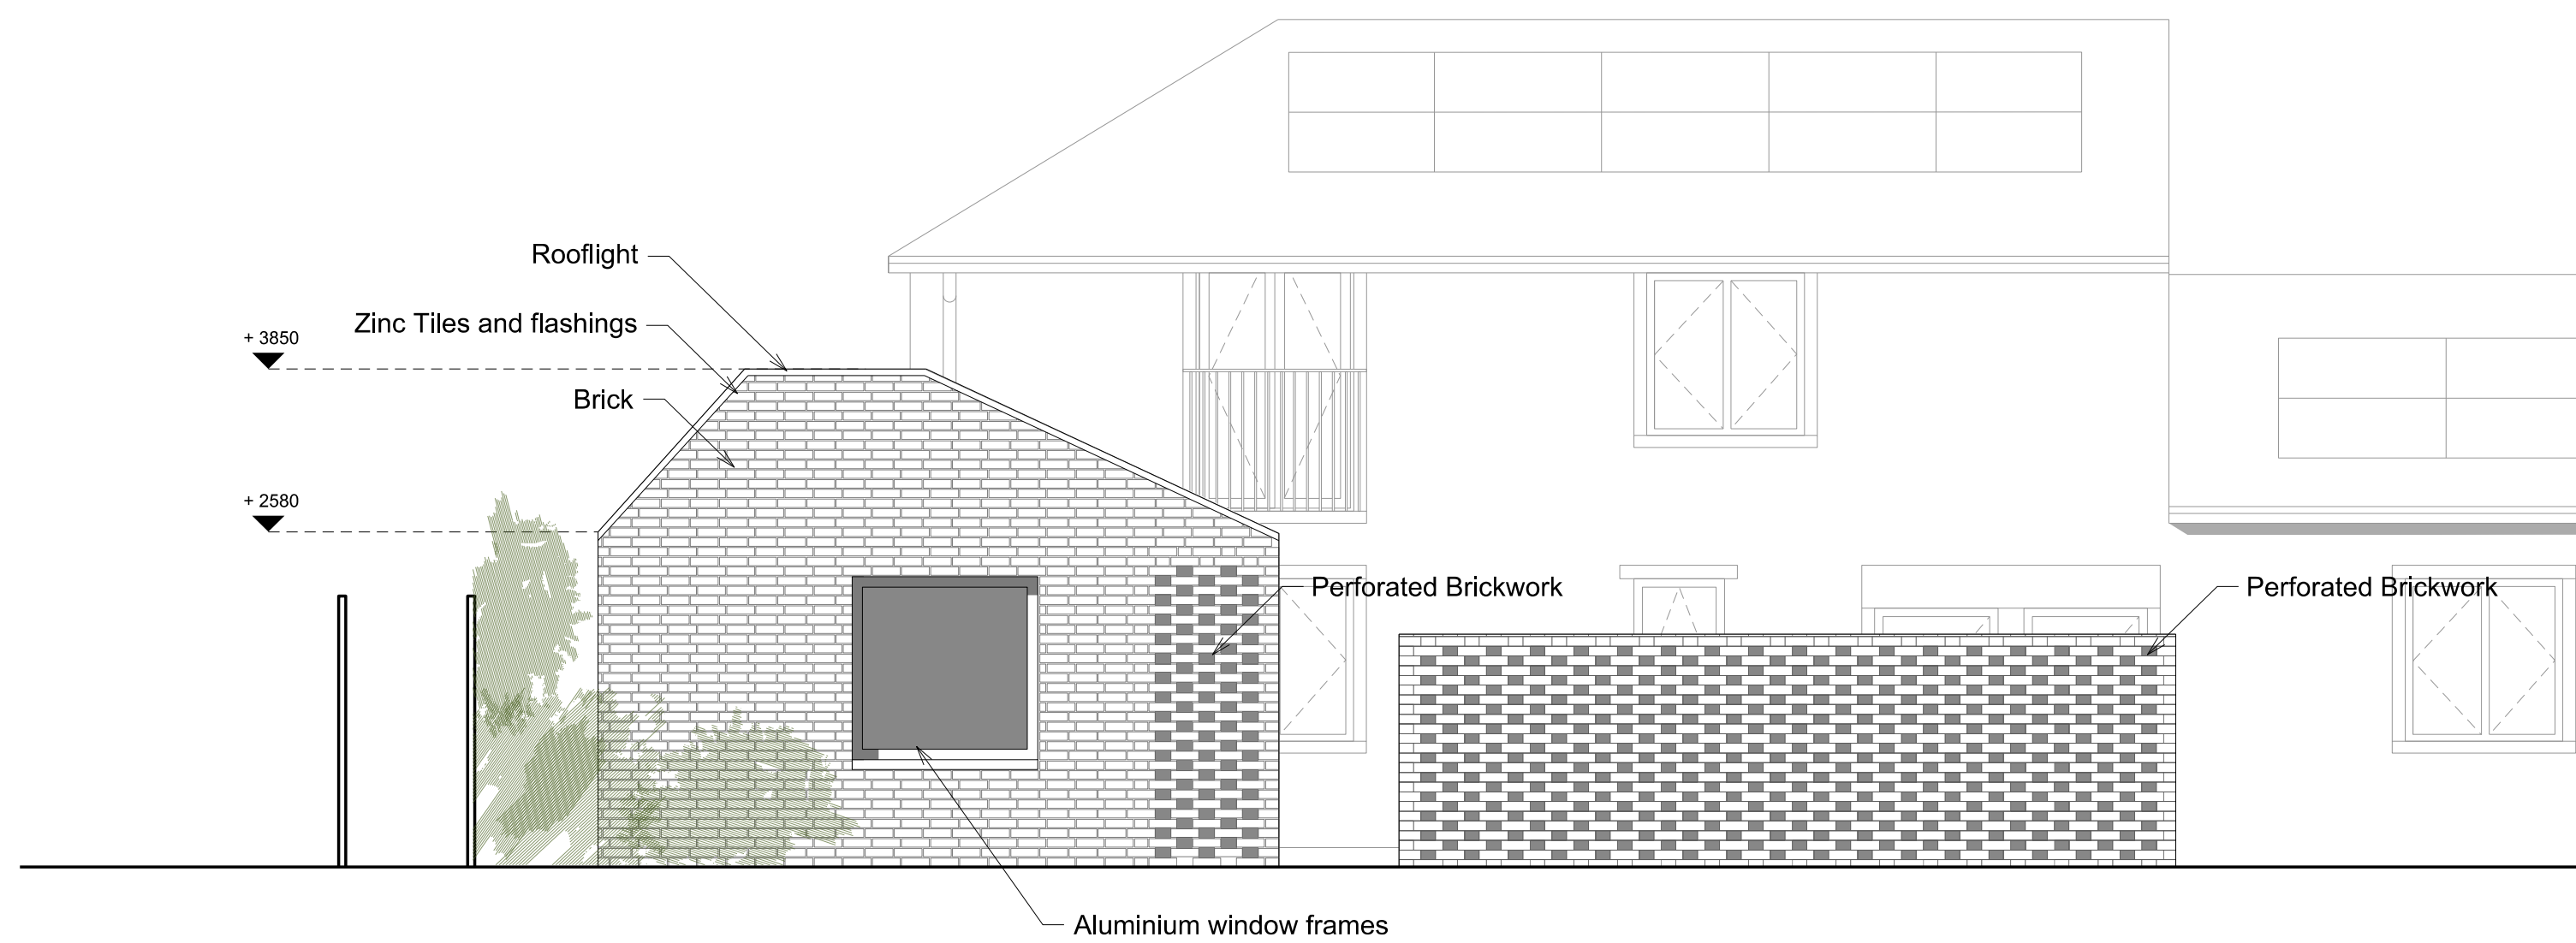
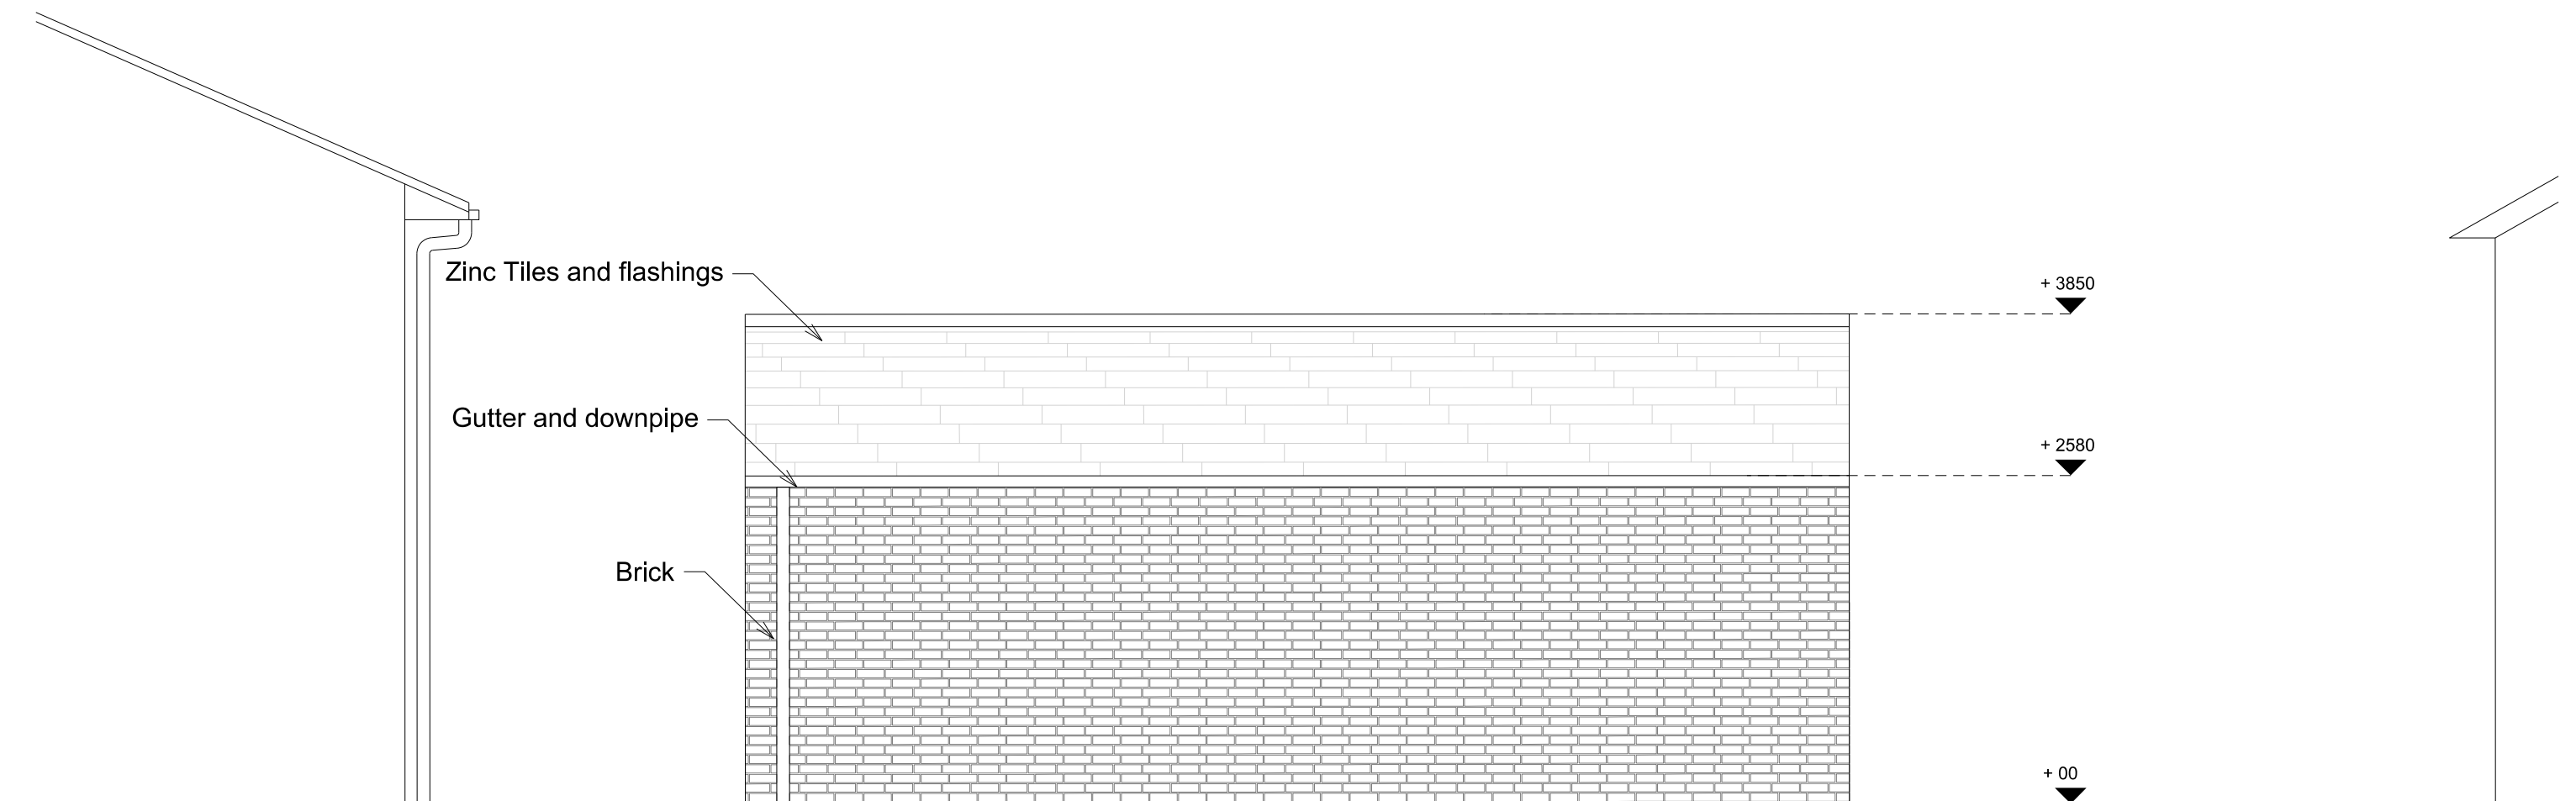
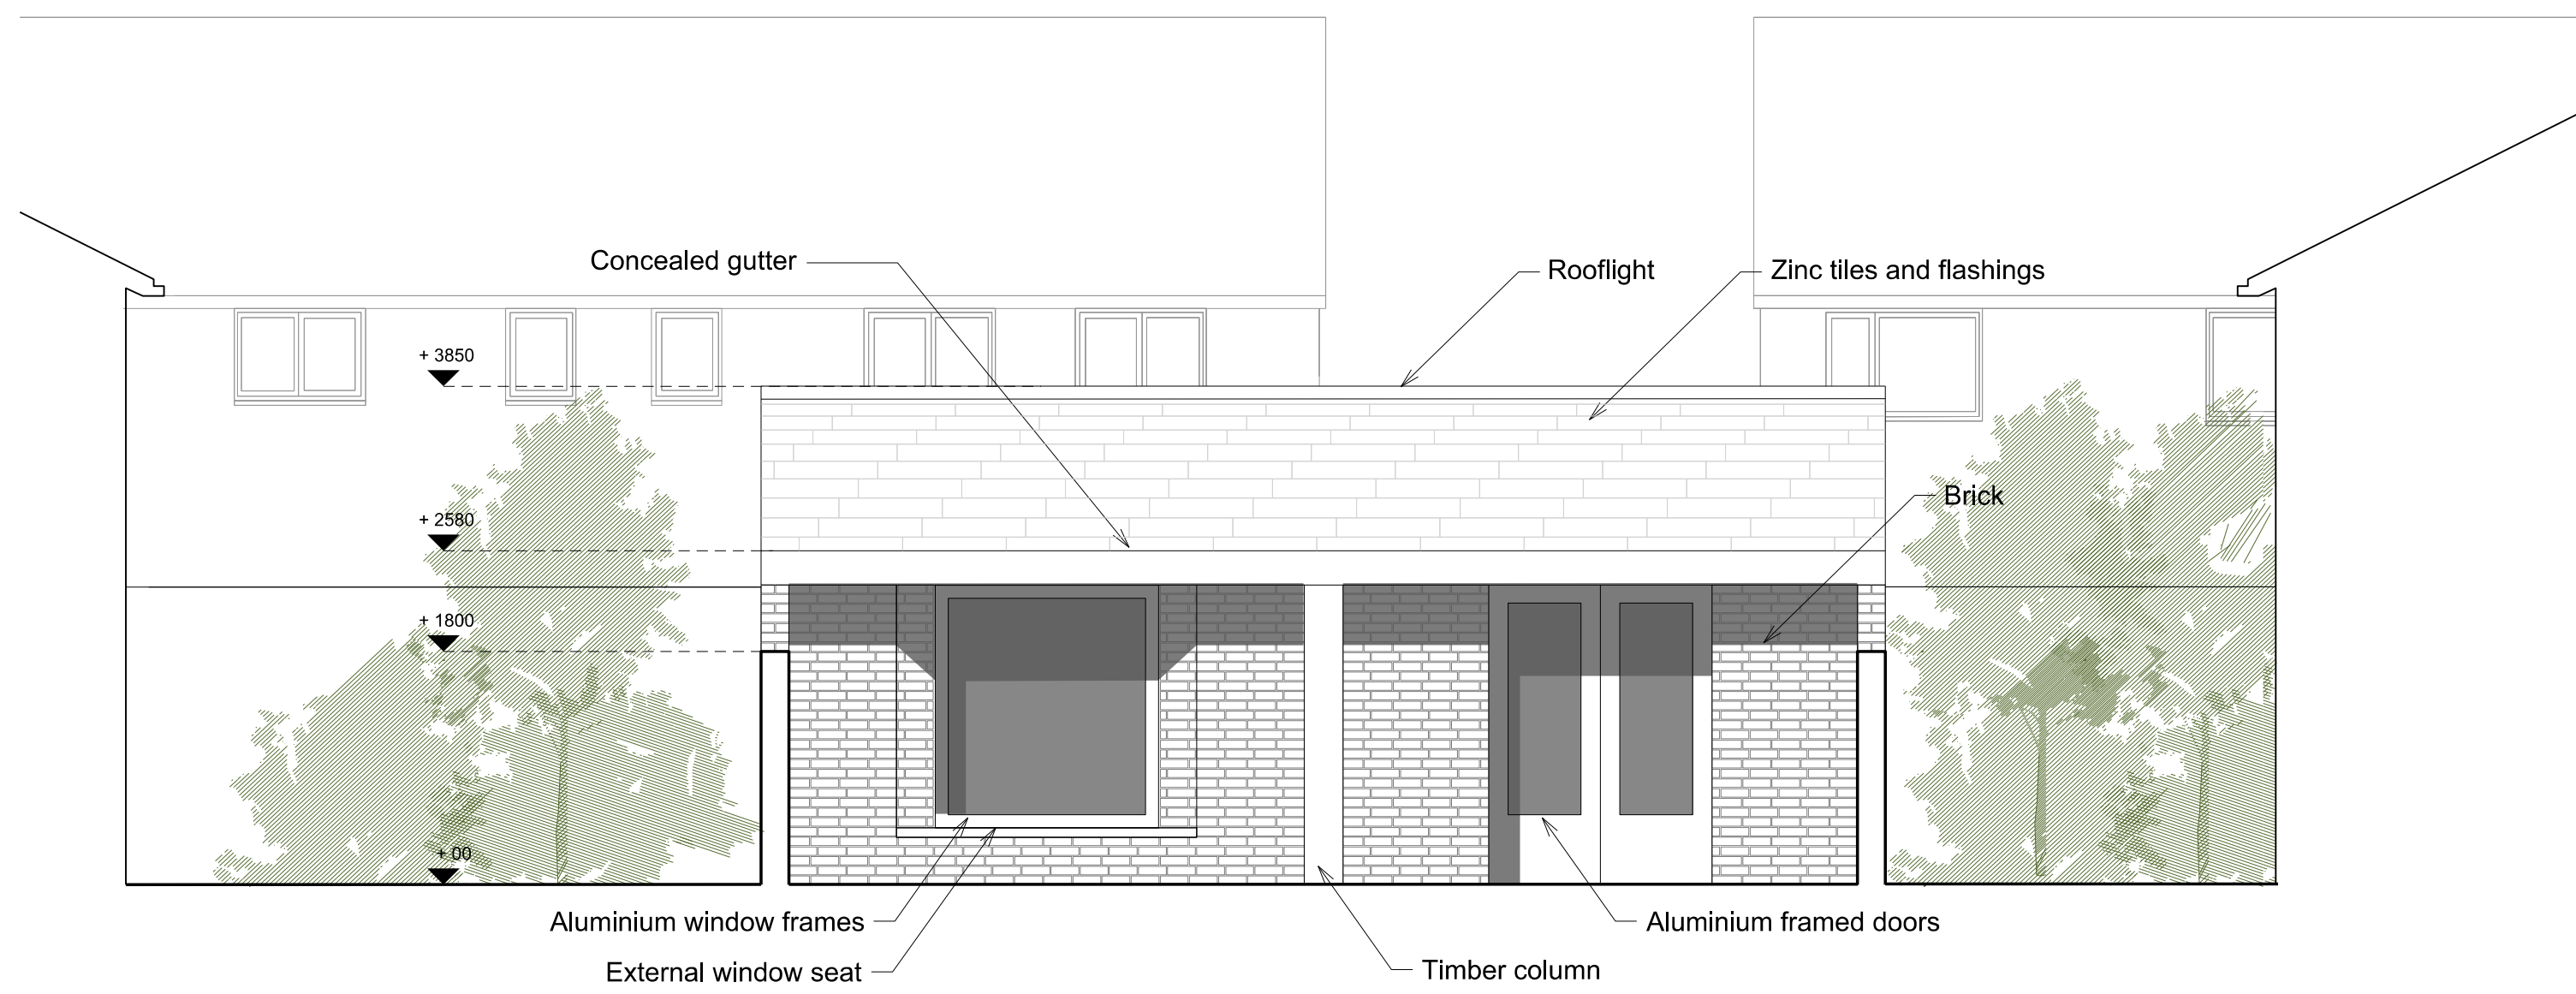


[illegible]

Notes



Do not scale from drawings.

Errors to be reported immediately to the Architect.

All existing site, tree and building information has been compiled from different sources.

All dimensions to be checked on site.

STUDIO SCOTT TAYLOR

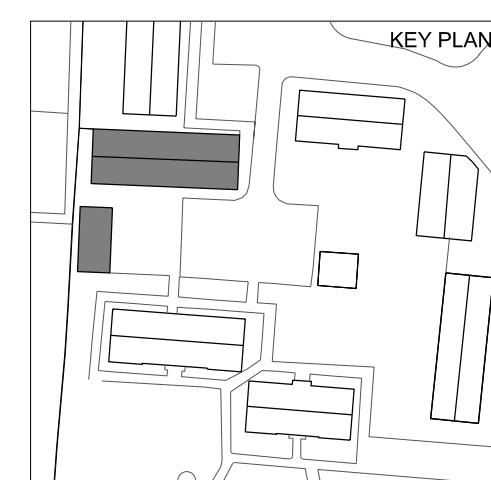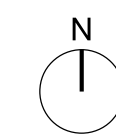

Project	Laundry & Accommodation Oakhurst Gardens	Project No.		010
Client	Littlehampton & Rustington Housing Society	Issue		
Date		Drawn	ES	
Scale / Format	1:50 @ A1 1:100 @ A3	Checked	JM	P2
CAD Reference		Approved	SM	
Drawing Name	Laundry Elevations	Drawing No.	010-P-40-03	