



6 Albert Road

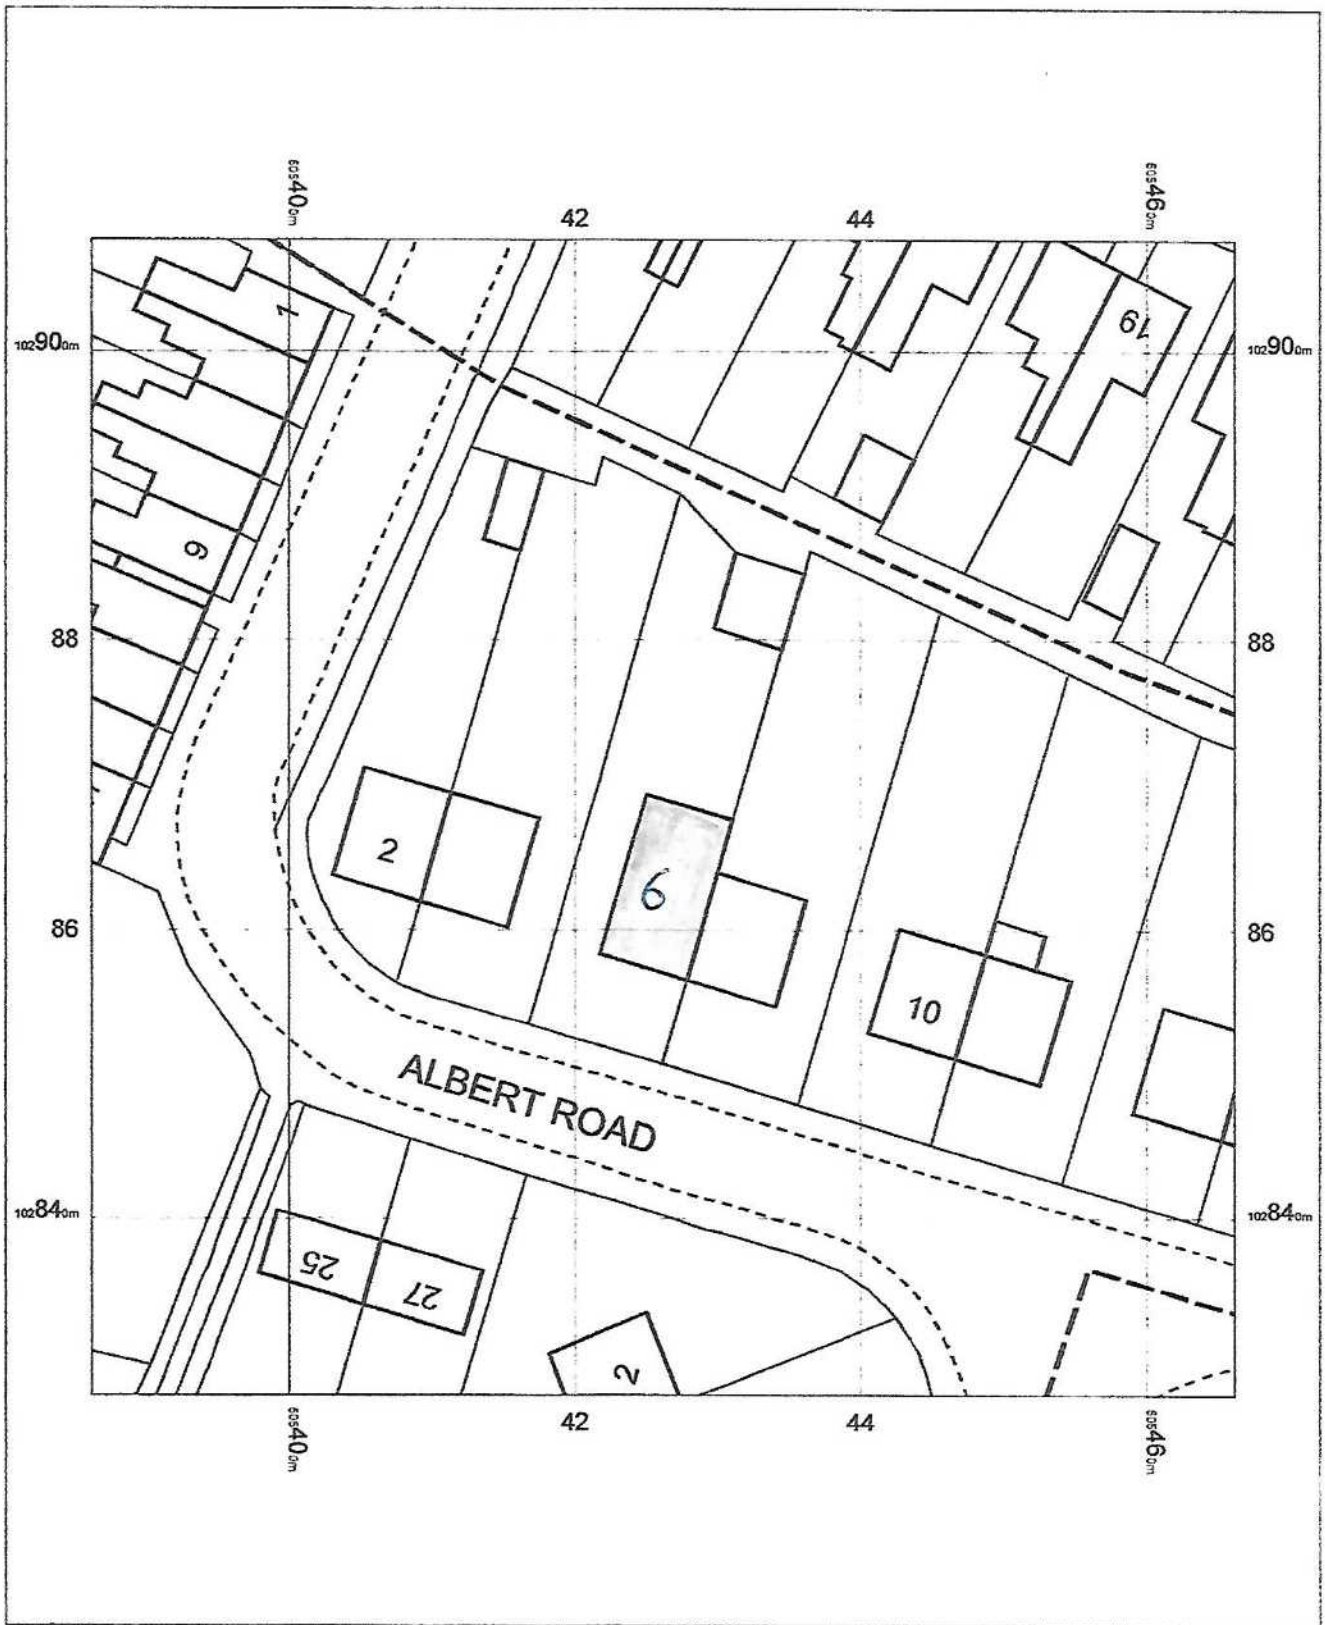

0 2 4 6 8 10 12 14 16 18 20
m

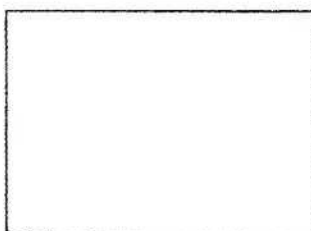

OS Mastermap
19 April 2012, ID: BLJT-00144194
www.planningapplicationmaps.co.uk

1:500 scale print at A4, Centre: 505426 E, 102868 N

©Crown Copyright. Licence no. 100019980

