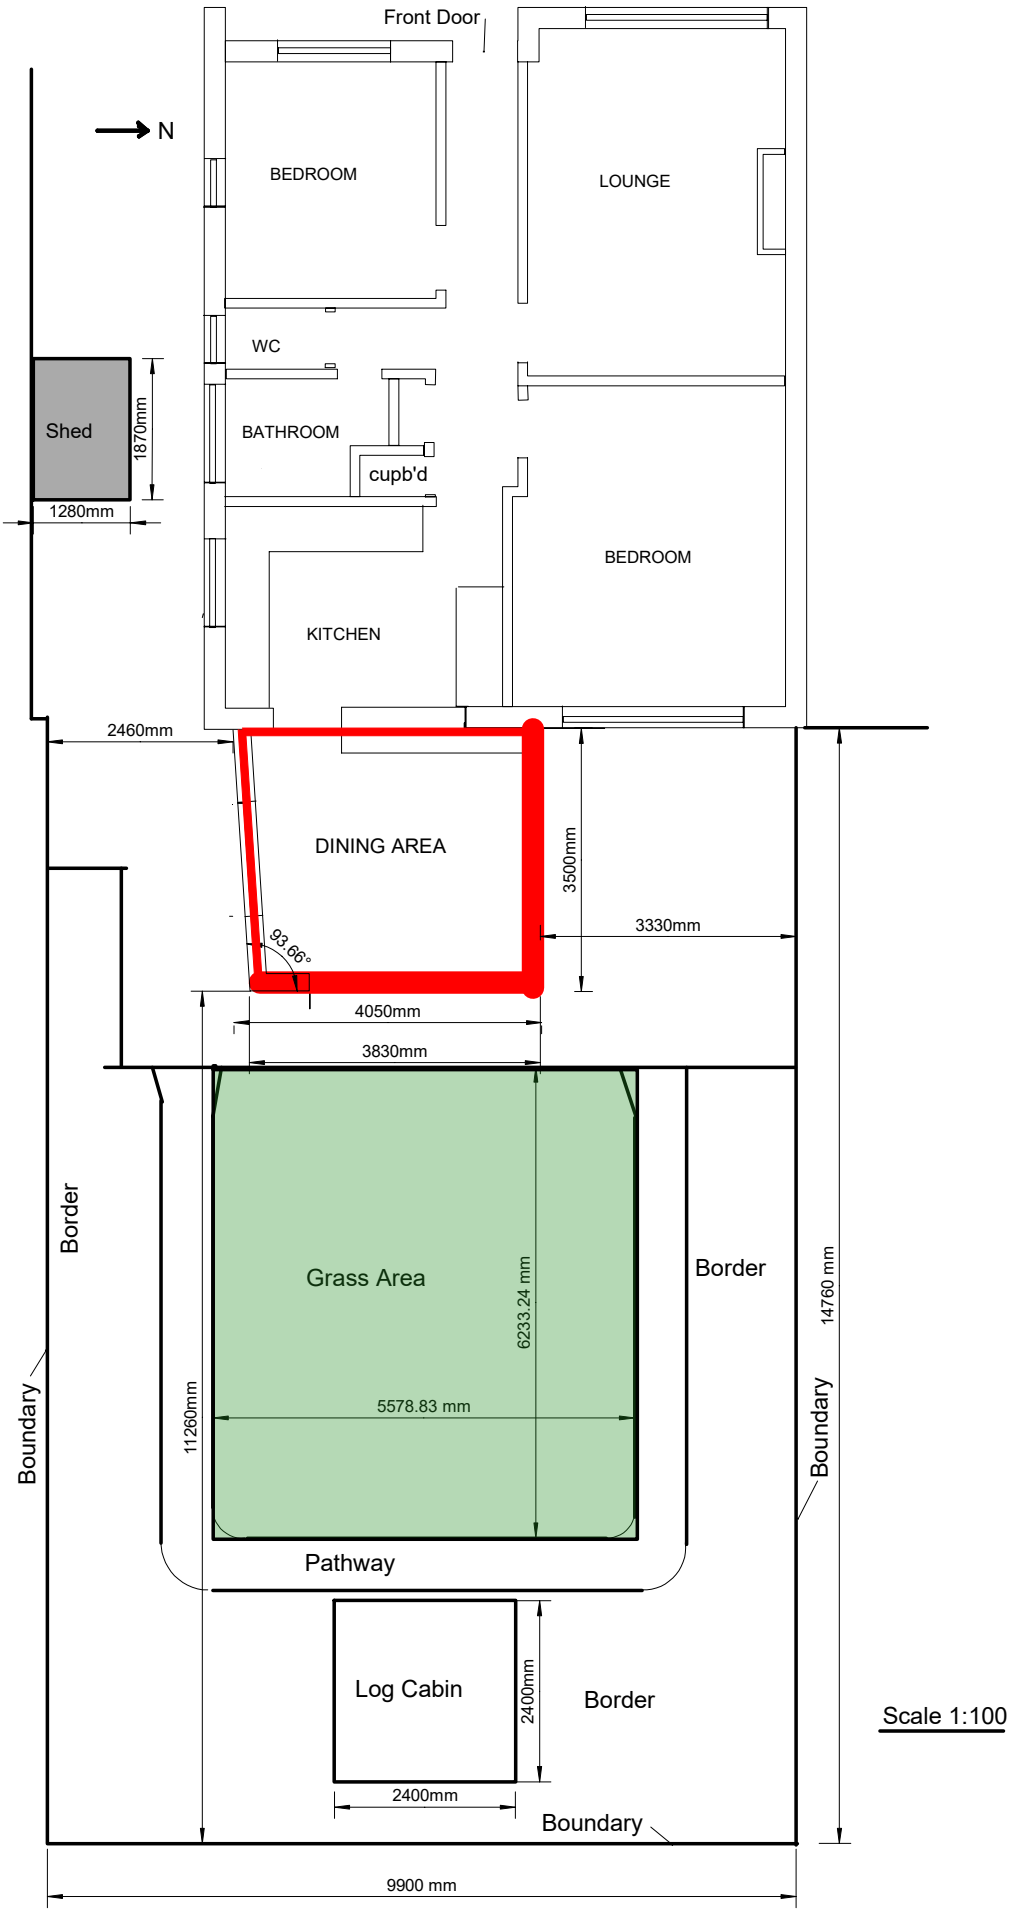

Scale 1:100

Garden Plan 83 Fircroft Crescent BN16 3HT