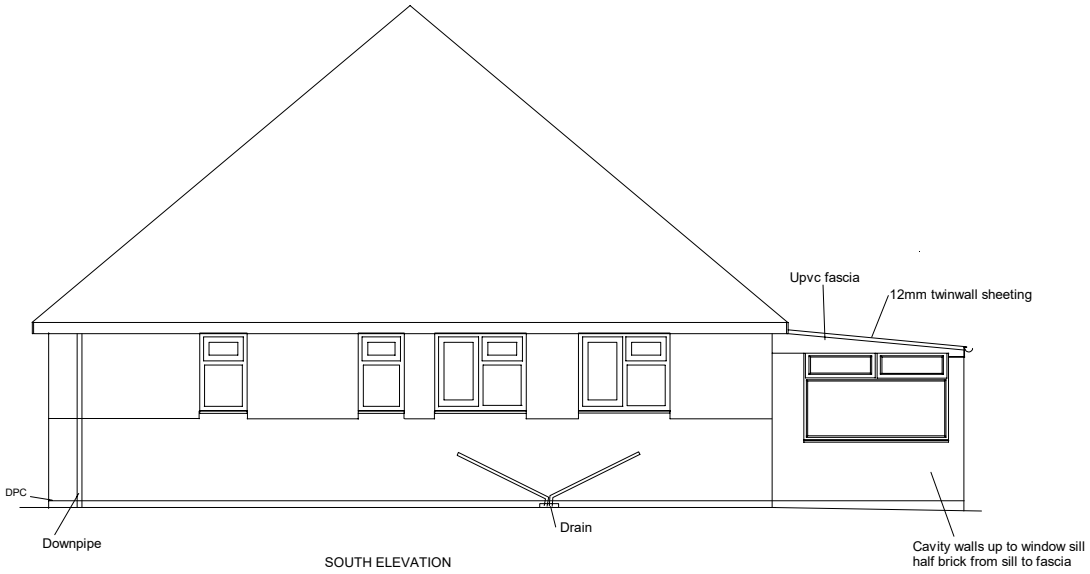

SOUTH ELEVATION

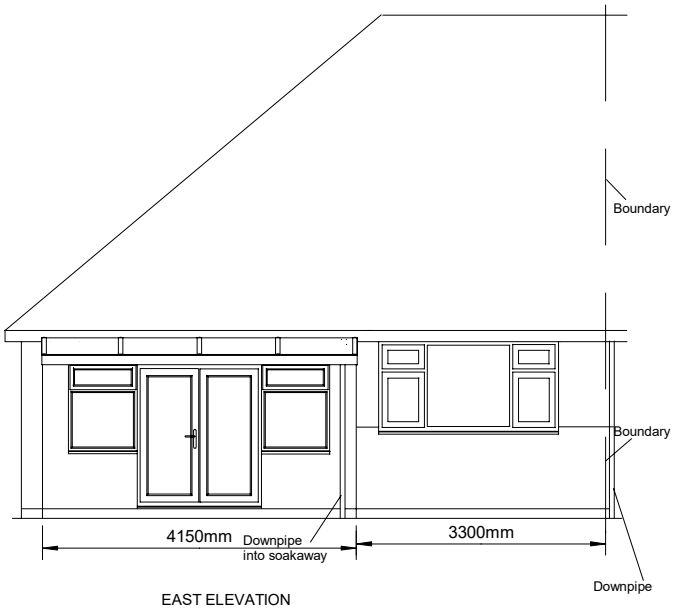

EAST ELEVATION

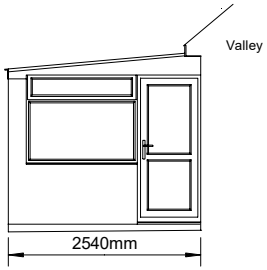

NORTH ELEVATION

EXISTING ELEVATIONS

83 Fircroft Crescent
Rustington
BN16 3HT

SCALE 1:100

Drawn by M J Butcher 10/02/23

ARUN DISTRICT COUNCIL R/22/23/HH