



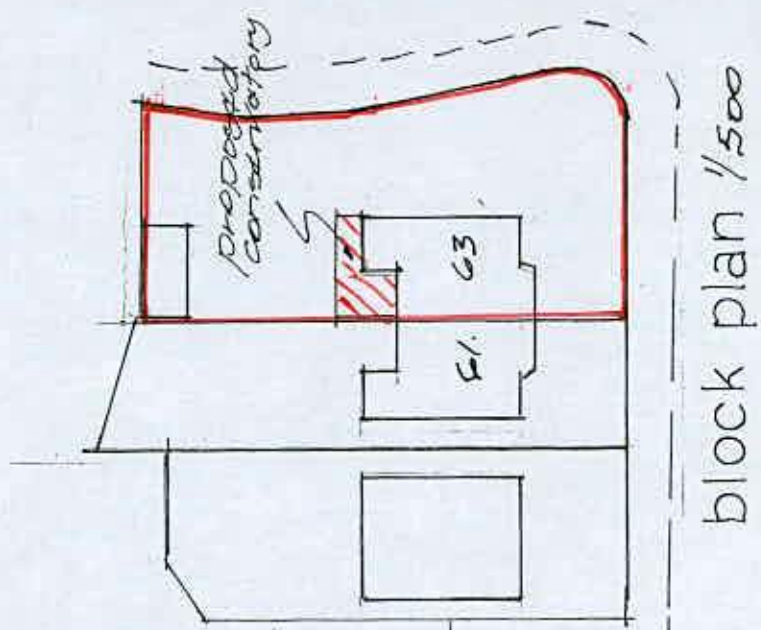

block plan 1/500

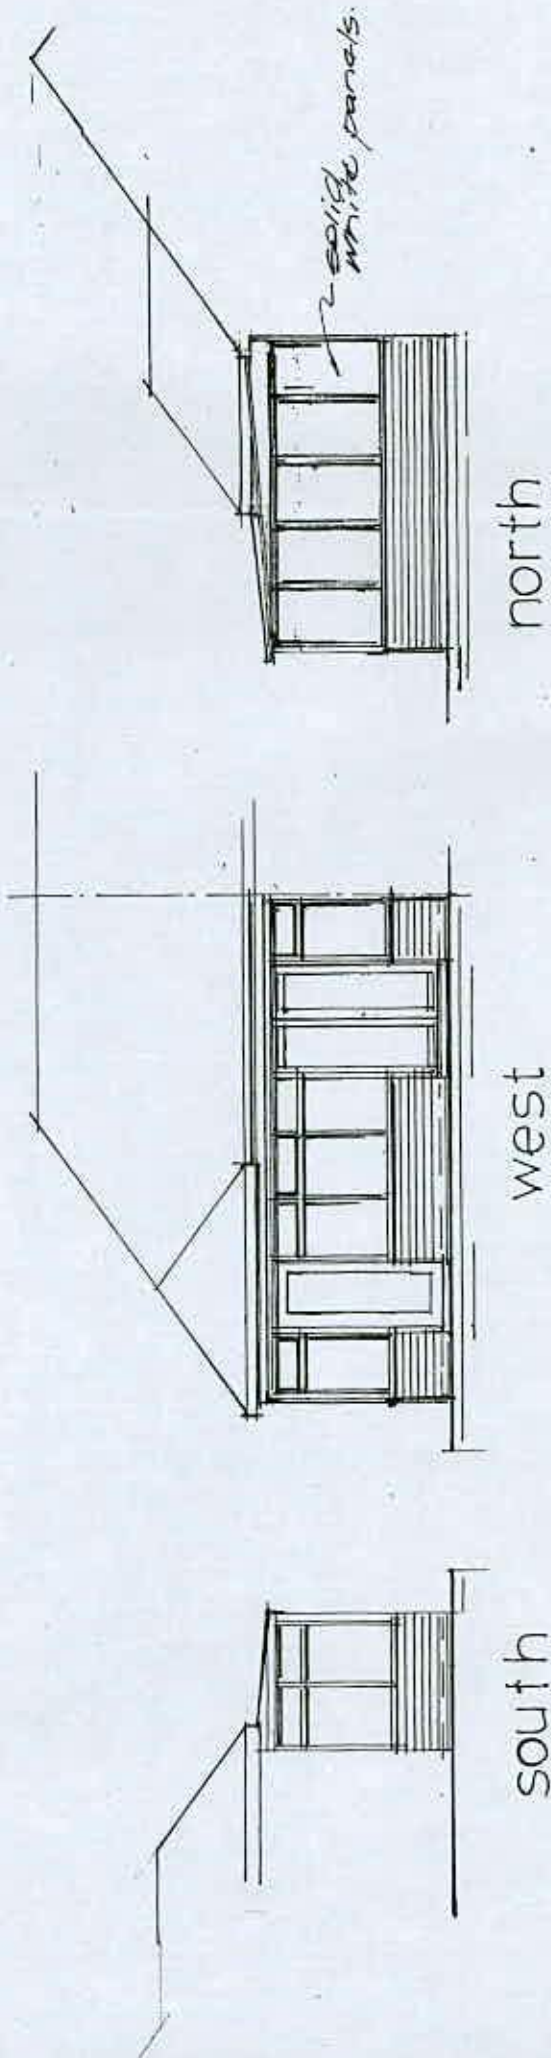


proposed
conservatory
63 MILTON AVENUE
RUSTINGTON
for Mr G. HOLMES.
Scale 1:100 & 1:50
Date October 2011
R.V. Roberts
Working 506050
Per Dia a conservatory
Engineering



location 1/1250

Roof Polycarbonate
Frame: white upvc
Brickwork to match existing

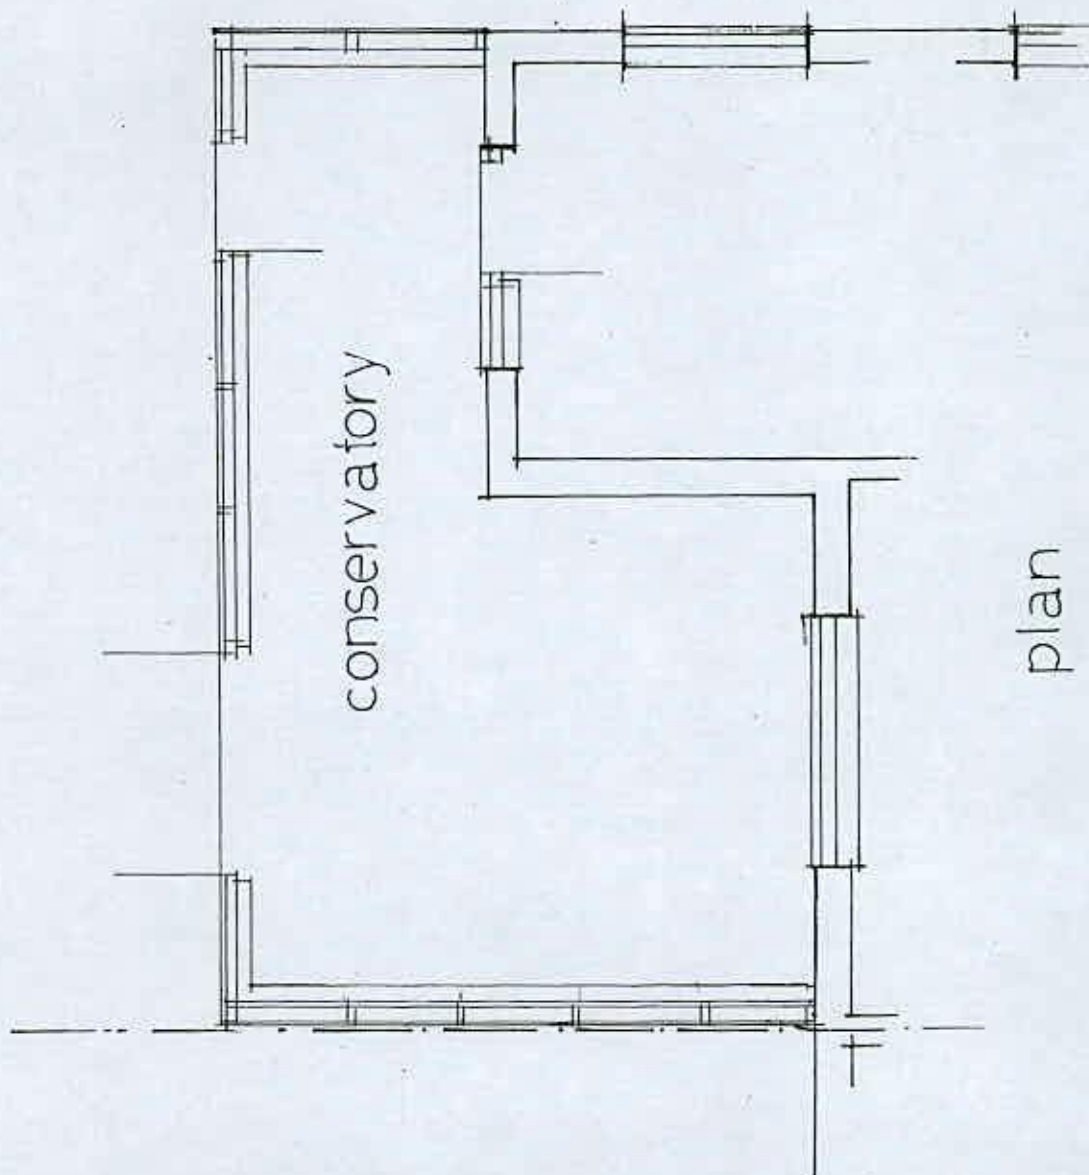

plan

plan no. 4502