


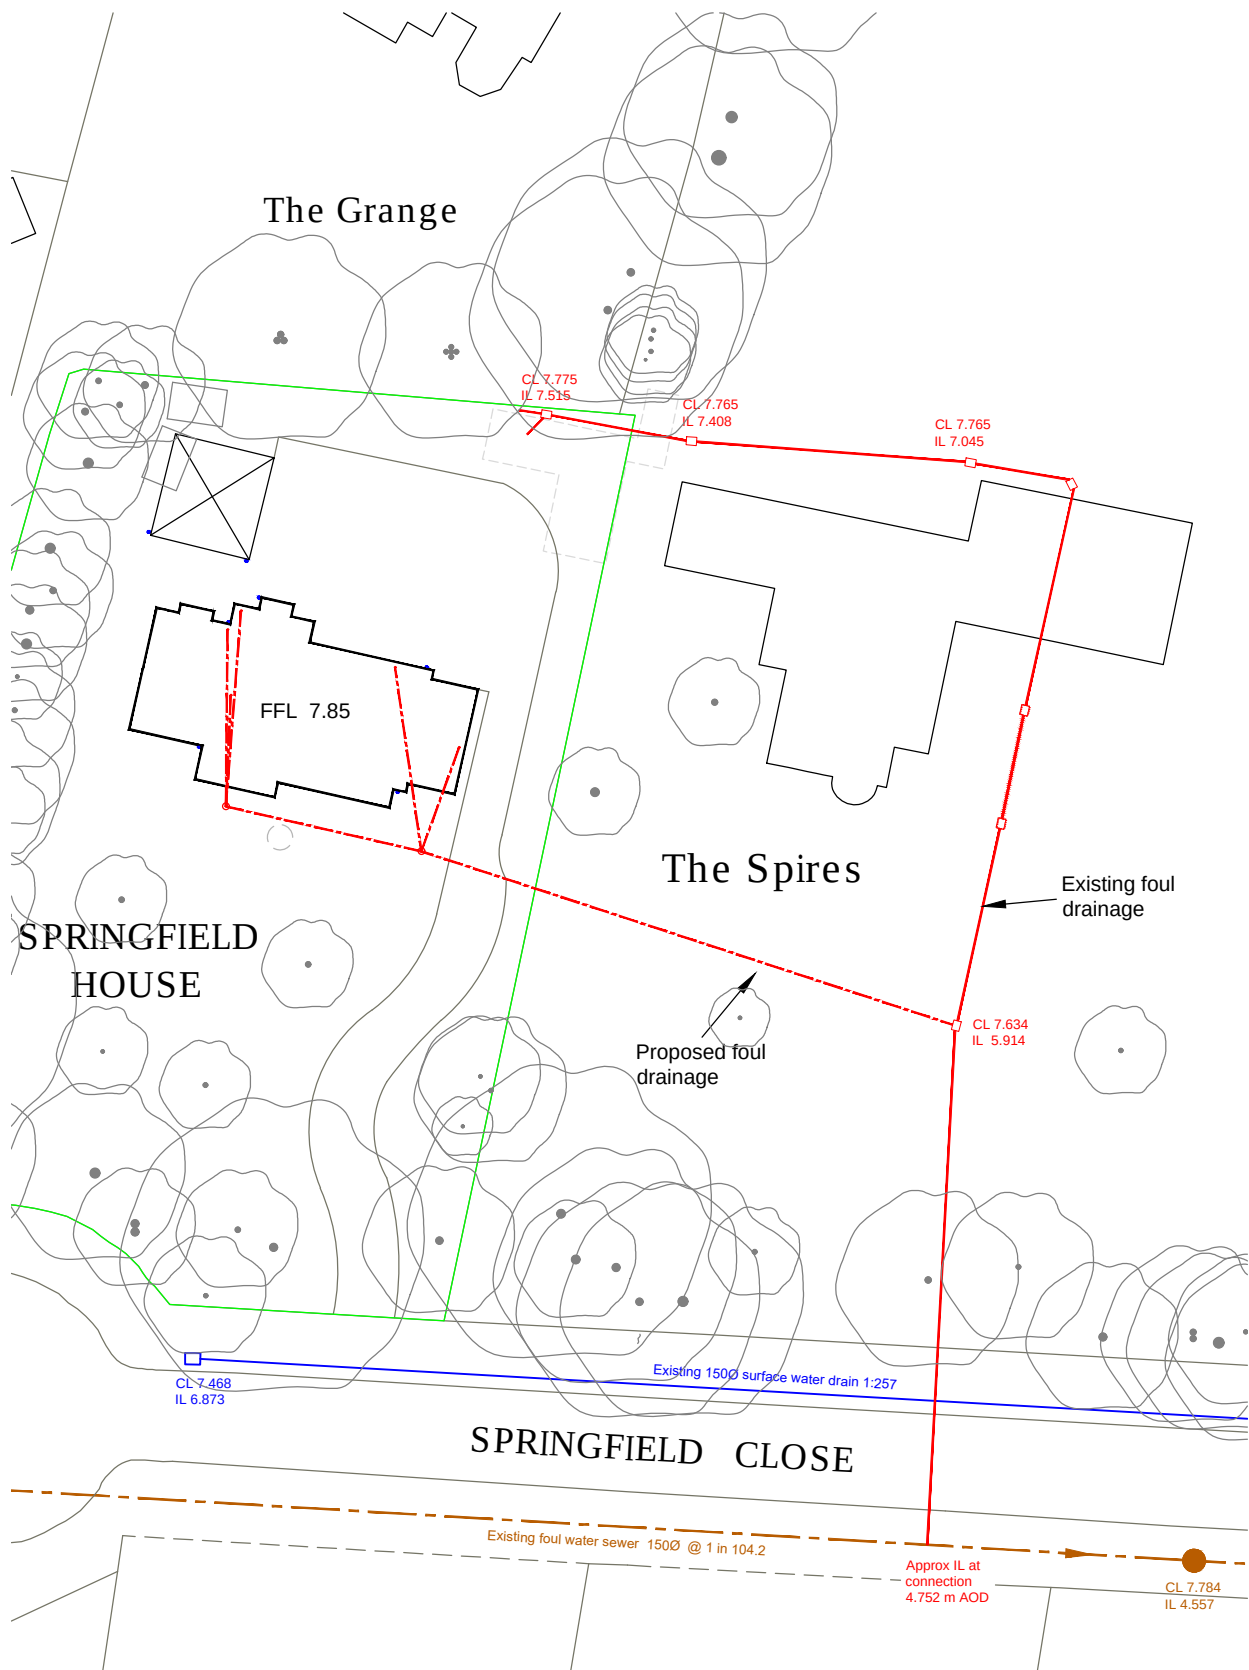

Robert Clark Associates Ltd
Chartered Civil Engineers
Willow Cottage, Herne Lane
Rustington, West Sussex BN16 3EE
Tel: 01903 778945 Fax: 01903 778967

Client		Castle Properties			
Project		Springfield House			
-	Original	PC	RTFC	2.2.19	
Rev.	Description	App.	Chk.	Drn.	Date

Title			Proposed New Foul Drainage		
Scale	1:500	At original	A4	© Robert Clark Associates Ltd	
Drawing Number	1772/F/SK2		Revision		-