




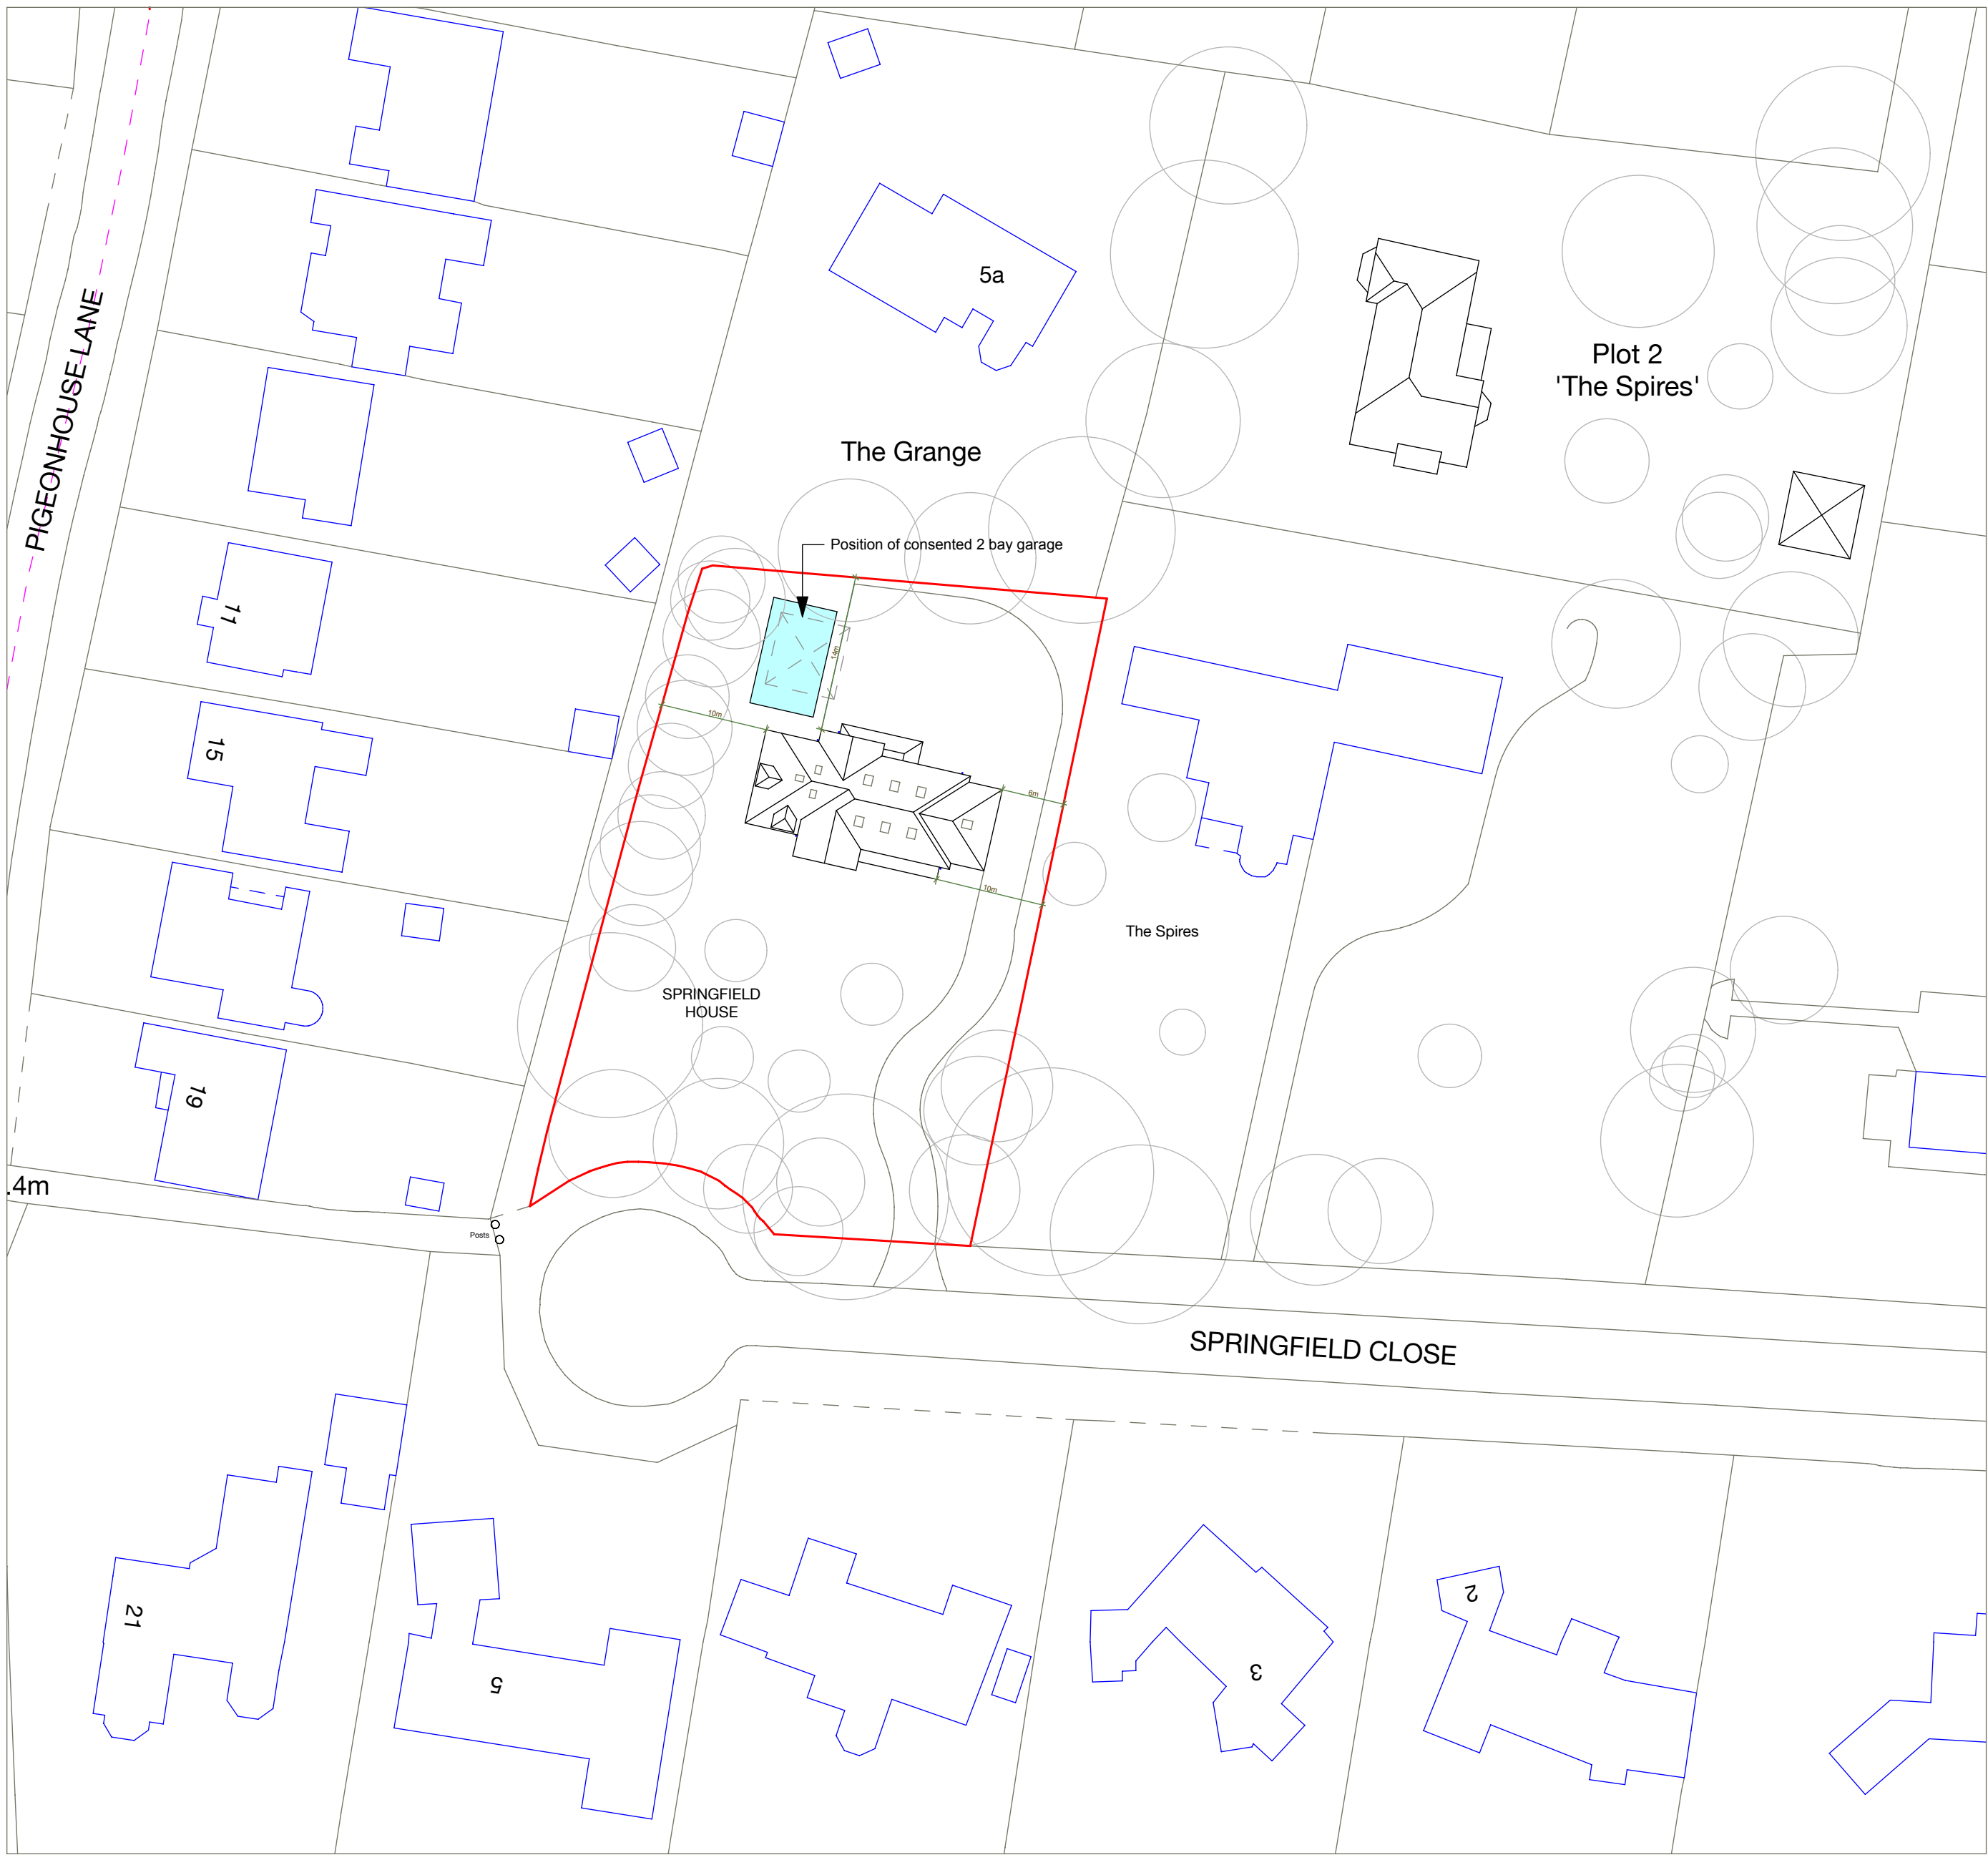

1:500 Block Plan

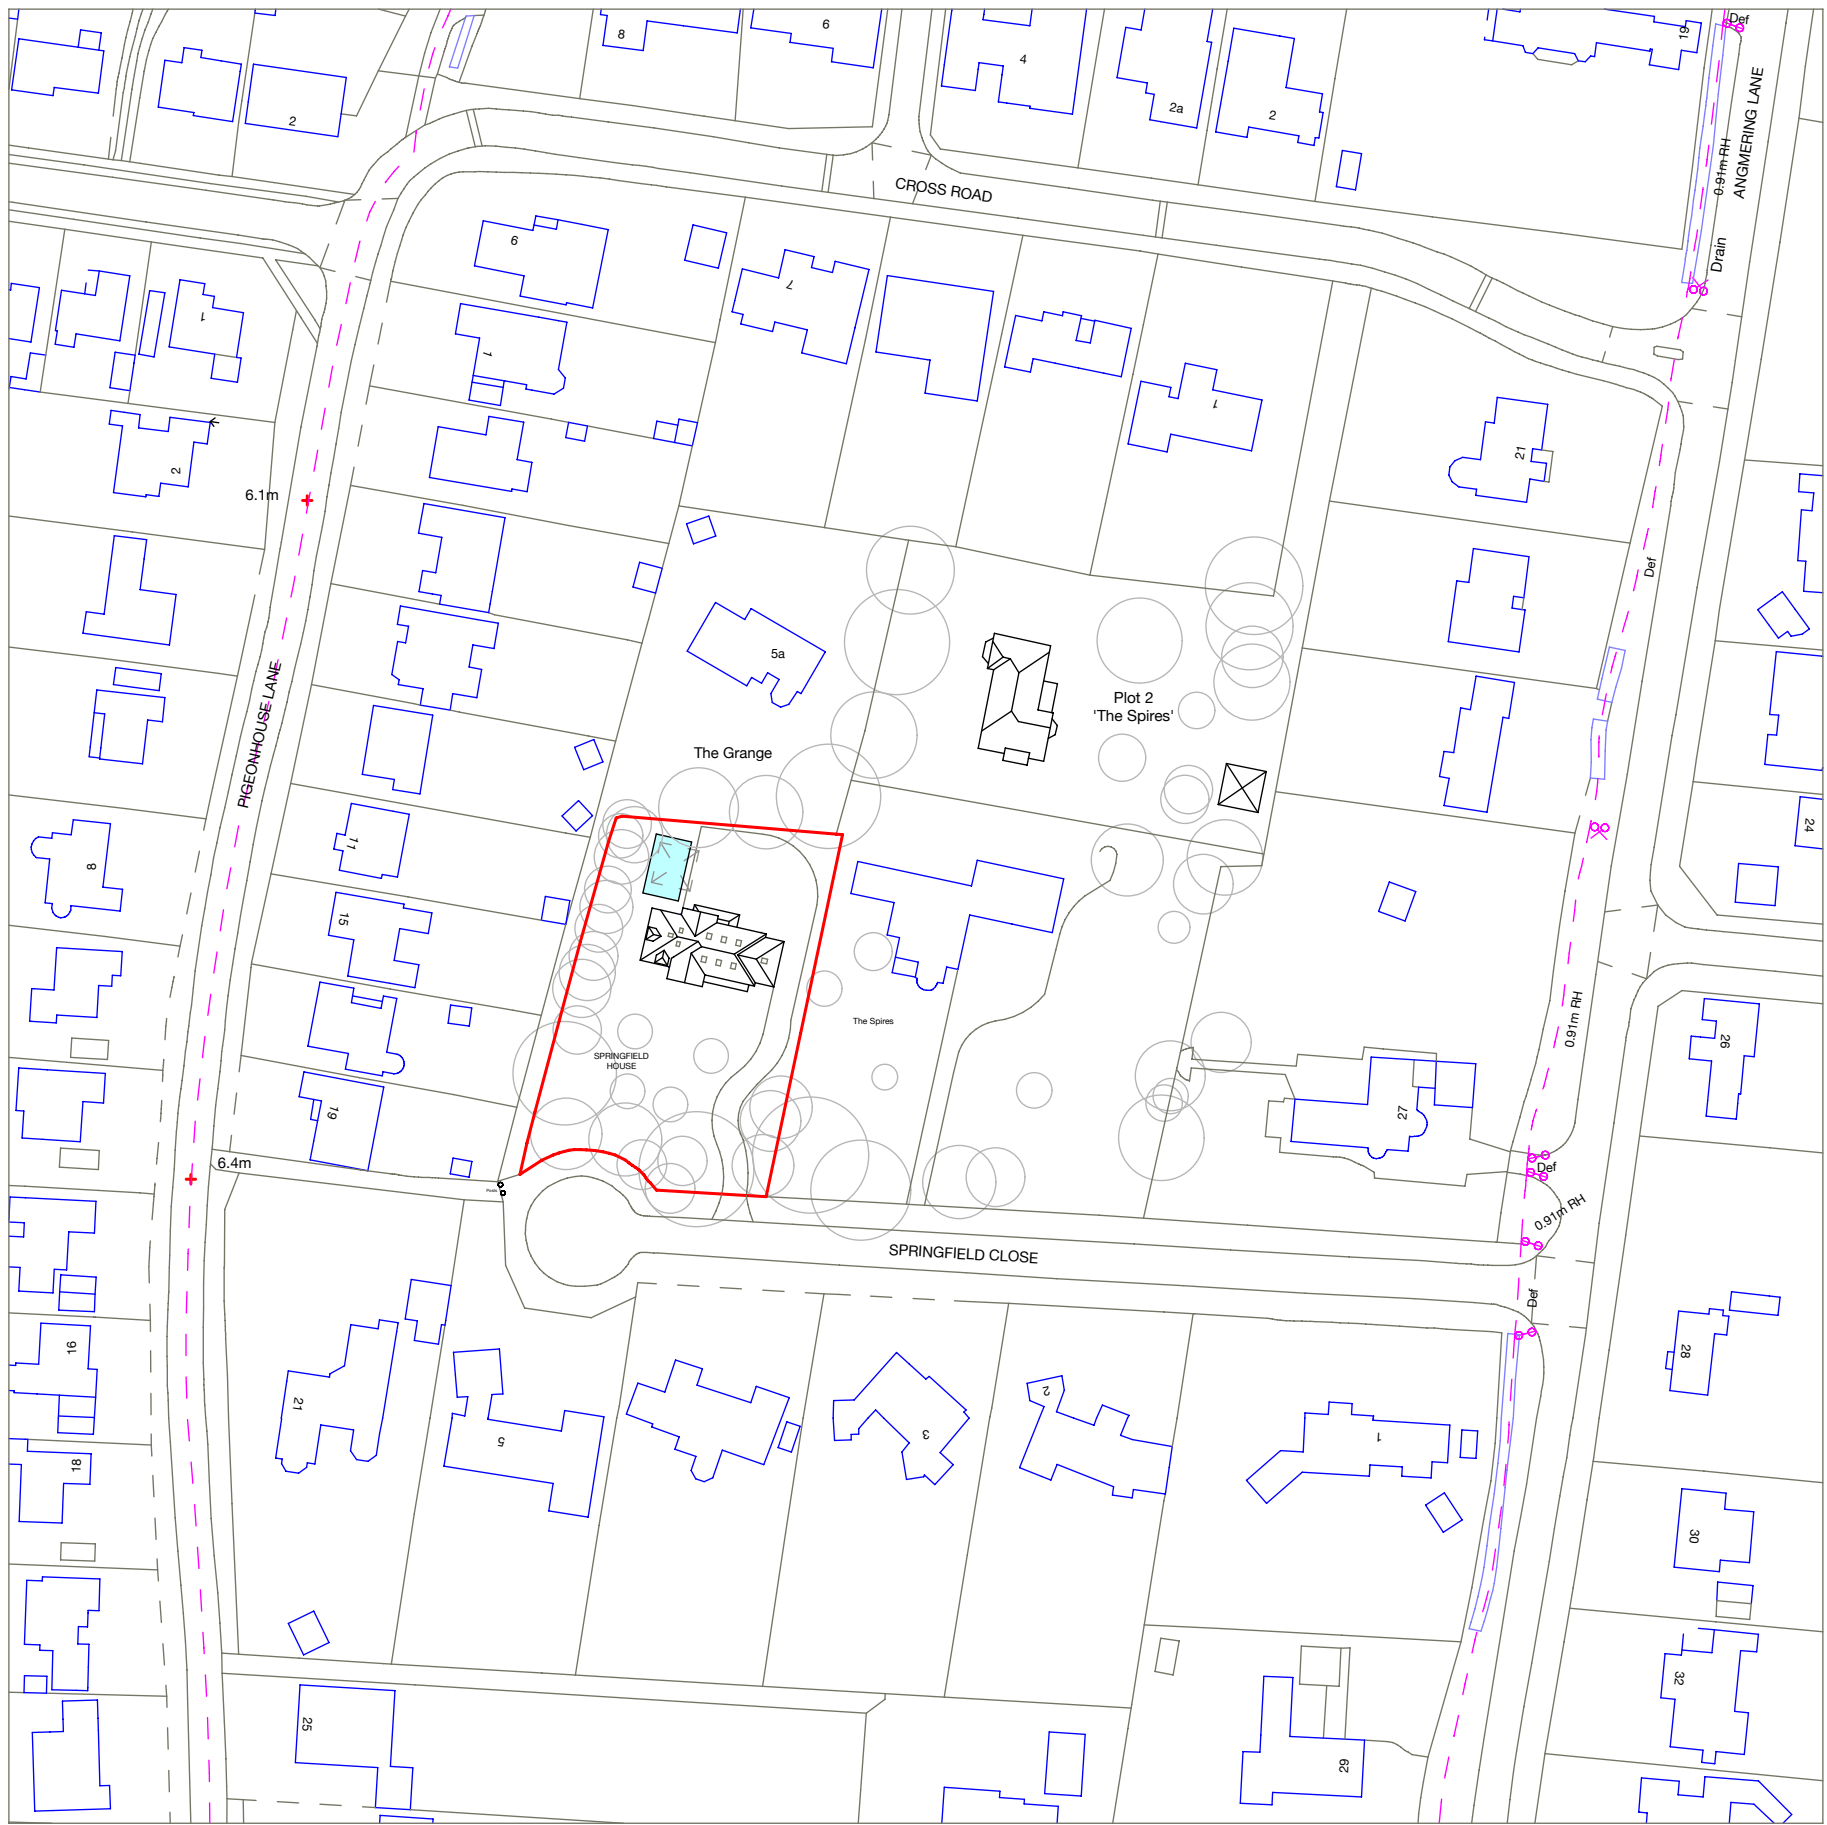

1:1250 Location Plan

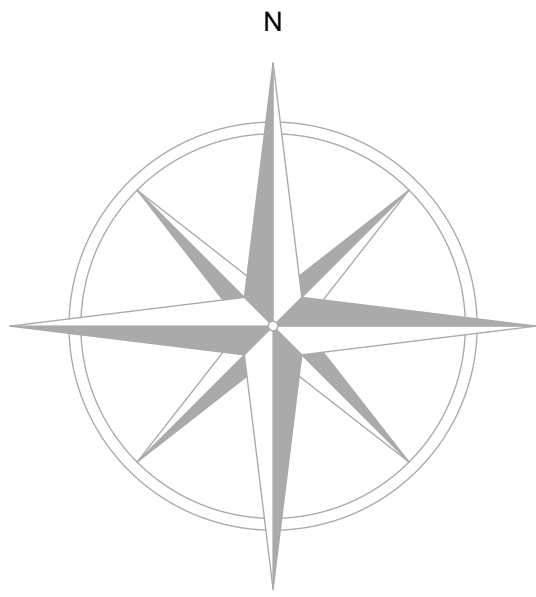

Notes:

Red line depicts outline of site boundary and application site.

Revisions:

A Jan 20 Removal of Garage from scheme in line with Planning Officer comments.

This drawing is the property of Fuller Associates and is not to be copied reproduced, retained or disclosed to any unauthorised person either wholly or in part without prior consent. Do not scale from this drawing other than for planning purposes. Use all figured dimensions only. All figured dimensions to be checked on site prior to construction. All discrepancies, errors and omissions to be reported to Fuller Associates prior to construction. Layout and dimensions of existing building to be checked on site.

Chartered Surveyors • Architectural Design

FULLER
ASSOCIATES

10 - 11 The Parade, Willowhayne Crescent
East Preston, West Sussex
BN16 1NS
tel: 01903 774754
email: info@fuller-associates.co.uk
www.fuller-associates.co.uk

Job Title
Springfield House, East Preston

Client
Castle Property Developments

Drawing Name
Location & Block Plans

Drawing Status
Planning

Drawn by DF Date Oct 19

Checked by Date

Drawing Scale
1:500 & 1:1250 at A1

Drawing No Status Revision
181303/10 A