
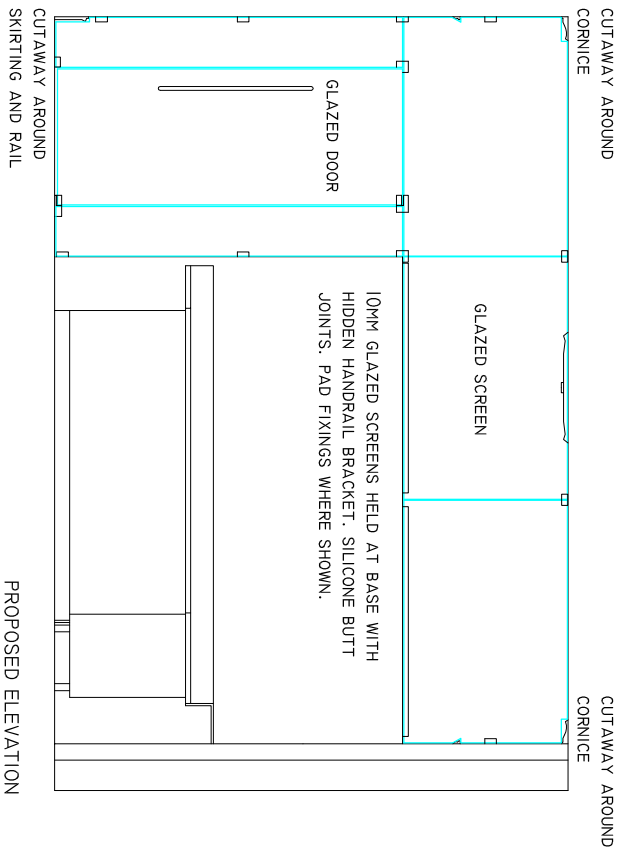
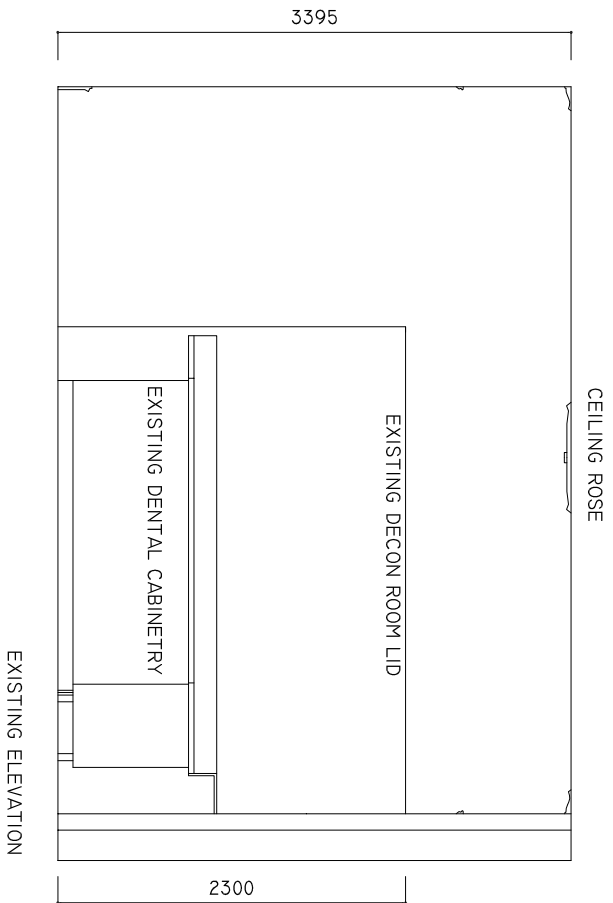


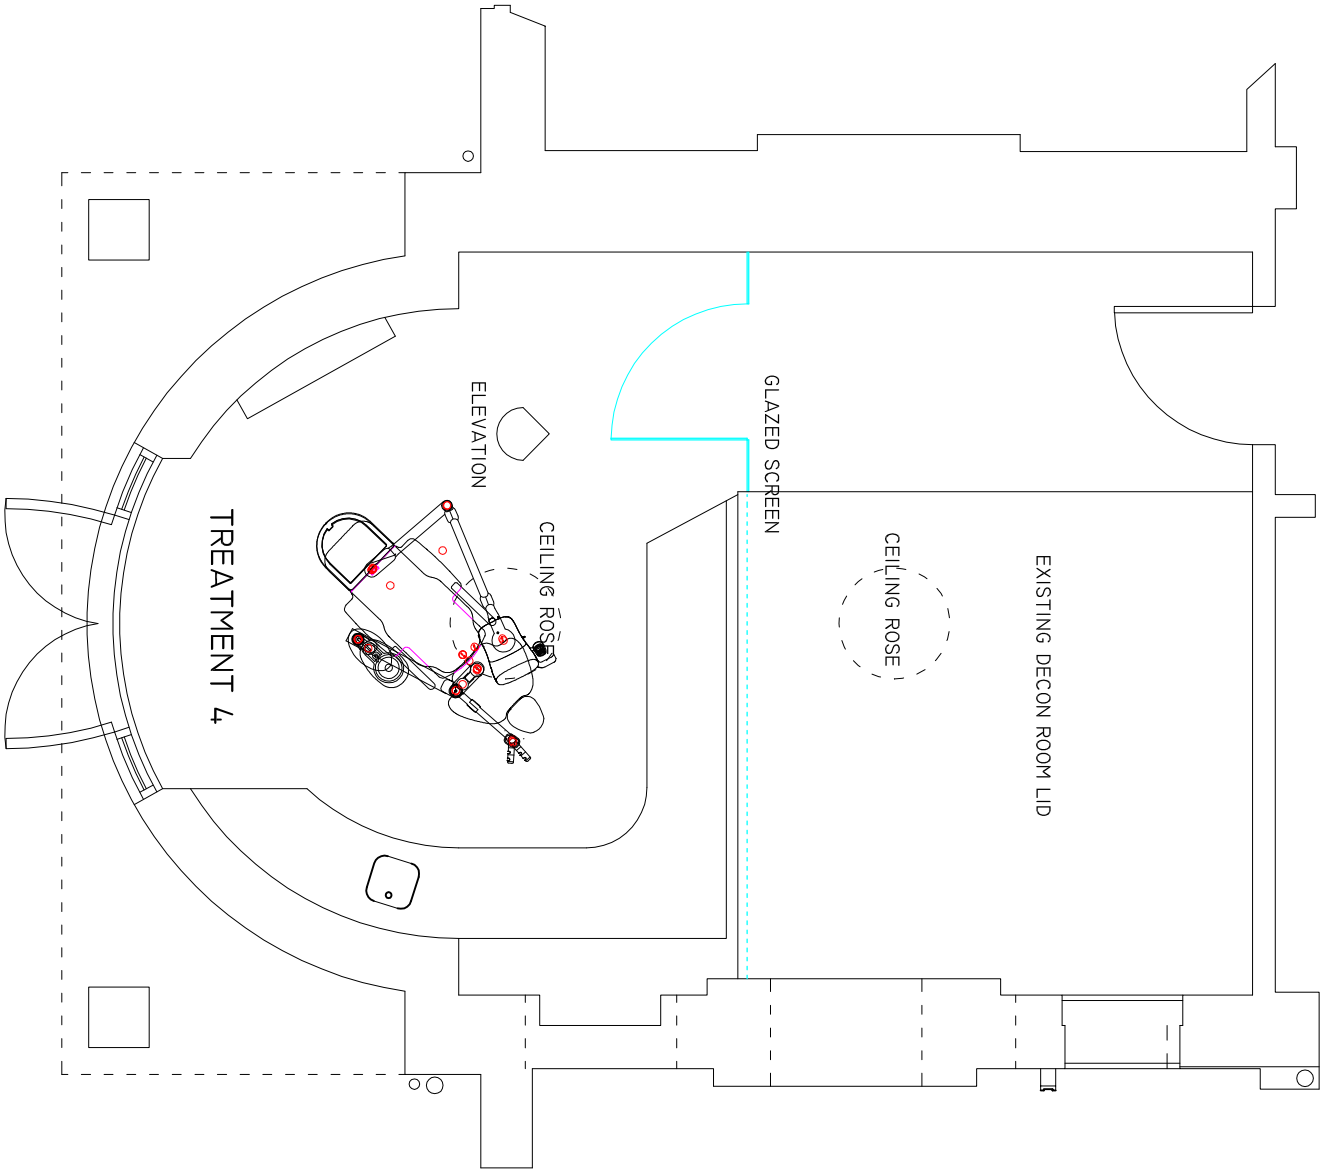

GREY ASSOCIATES

67 RODNEY ROAD WALTON ON THAMES KT12 3LG
T: 07957 810940 E: INFO@GREYASSOCIATES.CO.UK

CLIENT ABBOTS LODGE DENTAL PRACTICE

TITLE 85 THE STREET, RUSTINGTON, BN16 3NL

DRAWING PROPOSED GLAZED SCREEN

DATE 30.09.19 SCALE 1:50

DRAWING NO. ALDP_PS_050_19

REVISION