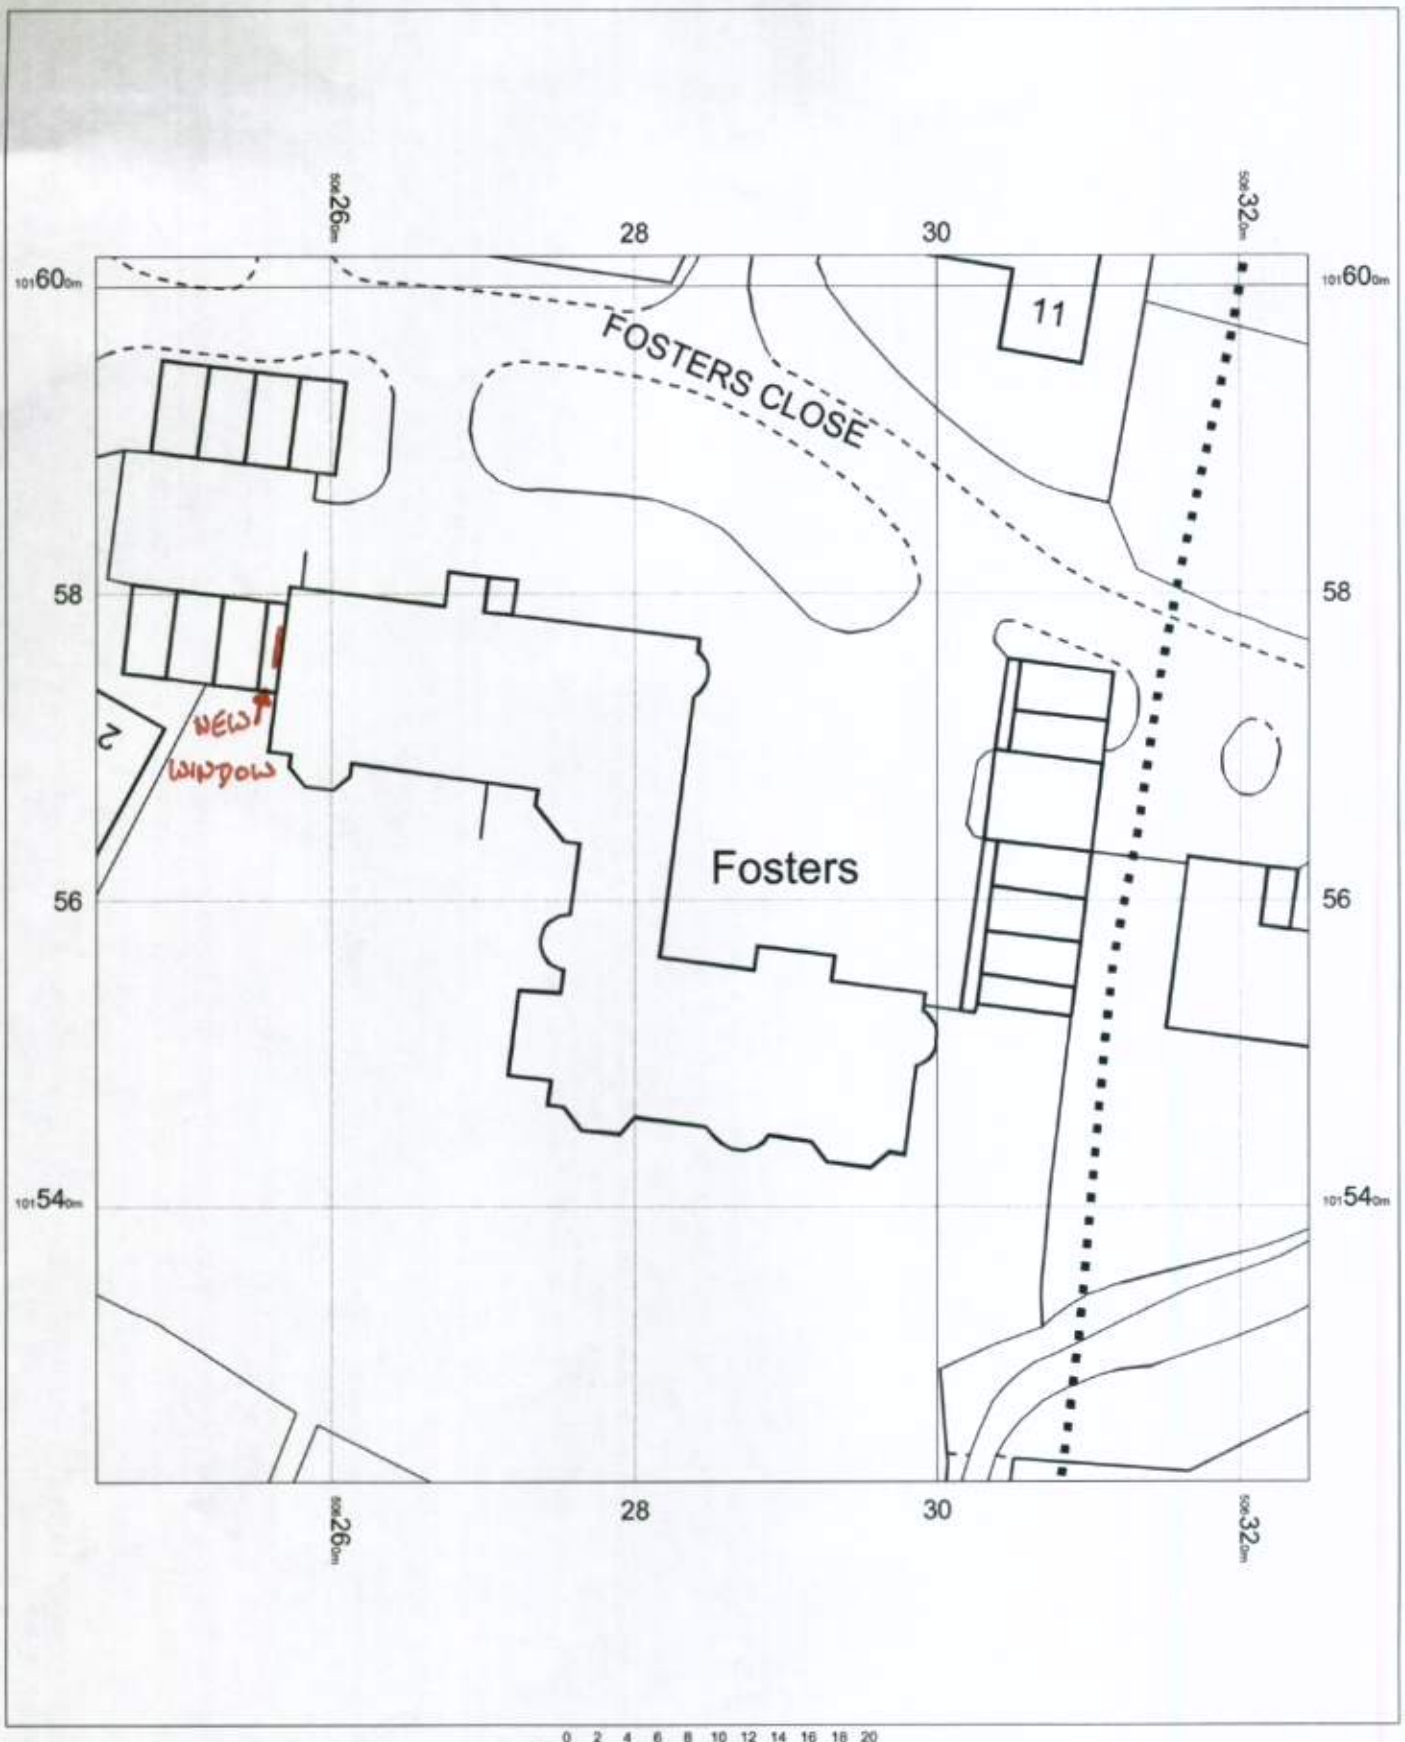

0 2 4 6 8 10 12 14 16 18 20
m

N

OS Mastermap
02 November 2011, ID: CM-00106050
www.centremapslive.co.uk

1:500 scale print at A4, Centre: 506284 E, 101562 N

©Crown Copyright. Licence no. 10001998

Mapping sourced from Ordnance Survey

CENTREMAPSlive
www.centremapslive.co.uk