


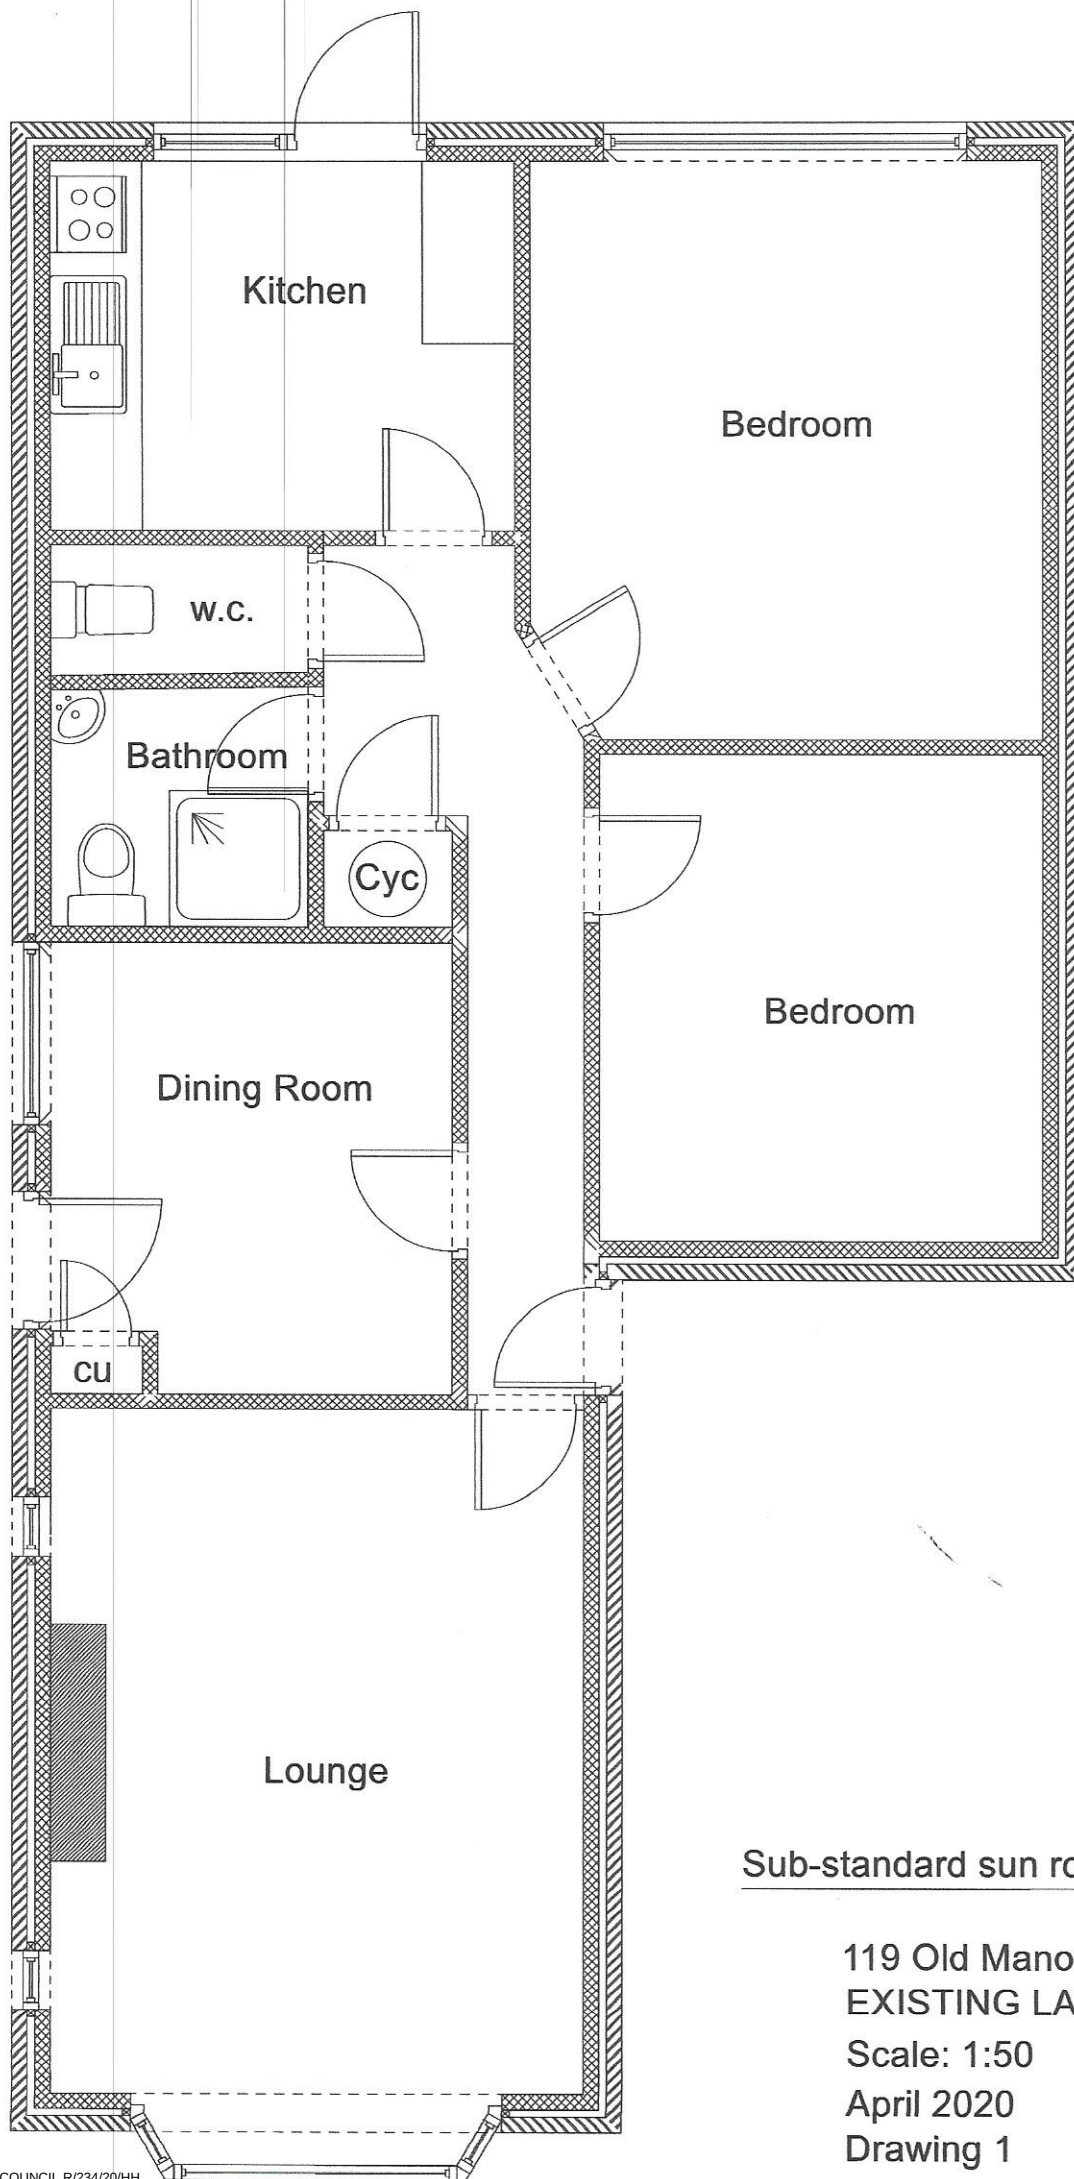

Sub-standard sun room not shown

119 Old Manor Road
EXISTING LAYOUT
Scale: 1:50
April 2020
Drawing 1