


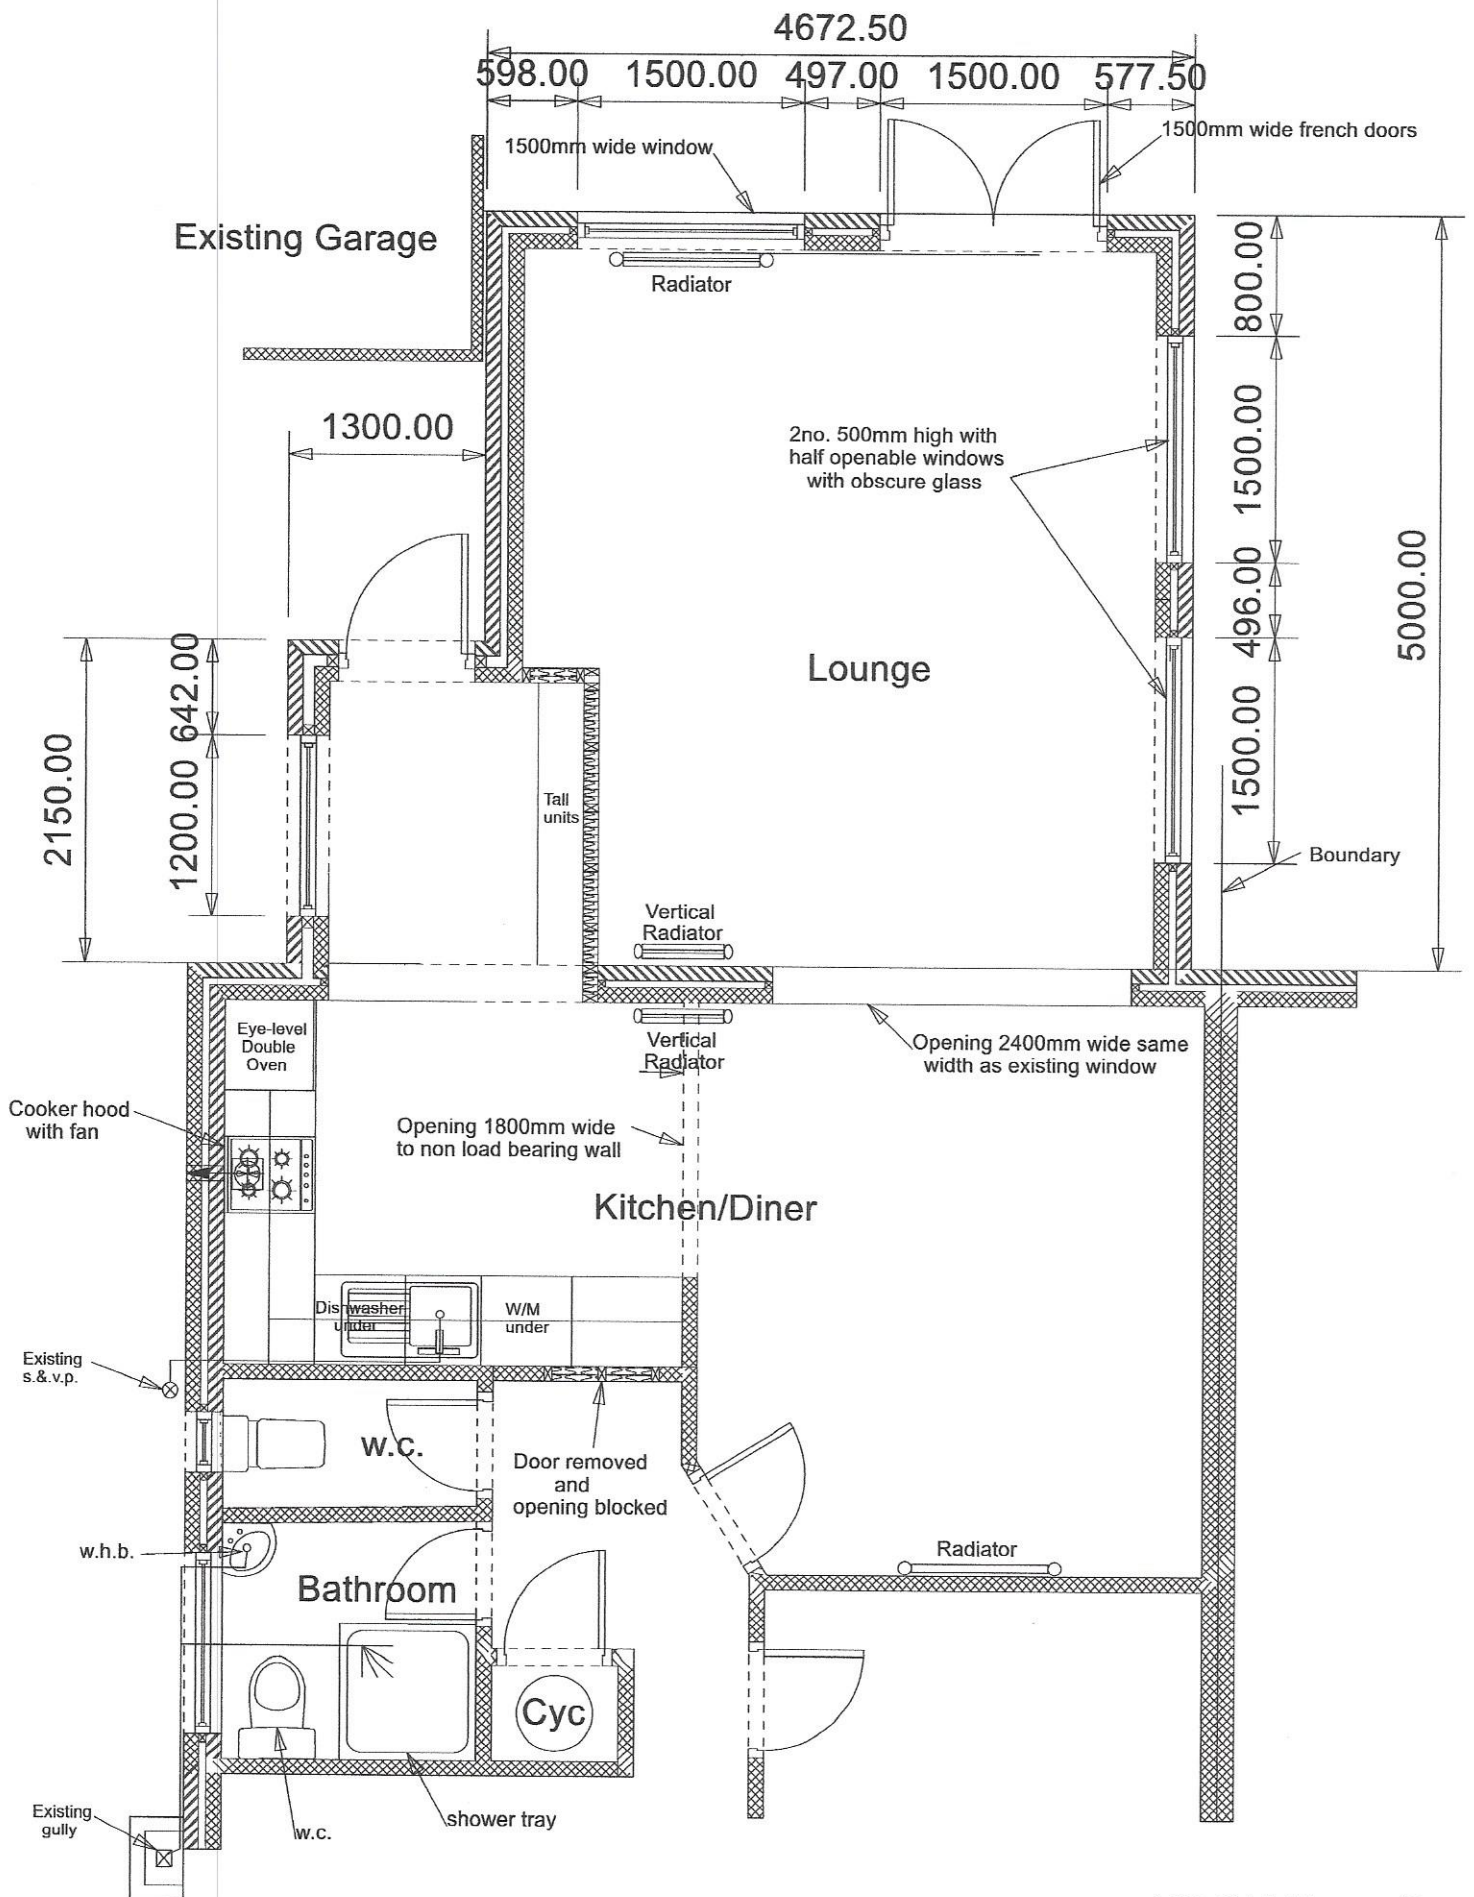

Proposed alterations to the kitchen/diner with the new Lounge extension

119 Old Manor Road
 PROPOSED LAYOUT
 Scale: 1:50
 April 2020
 Drawing 2