


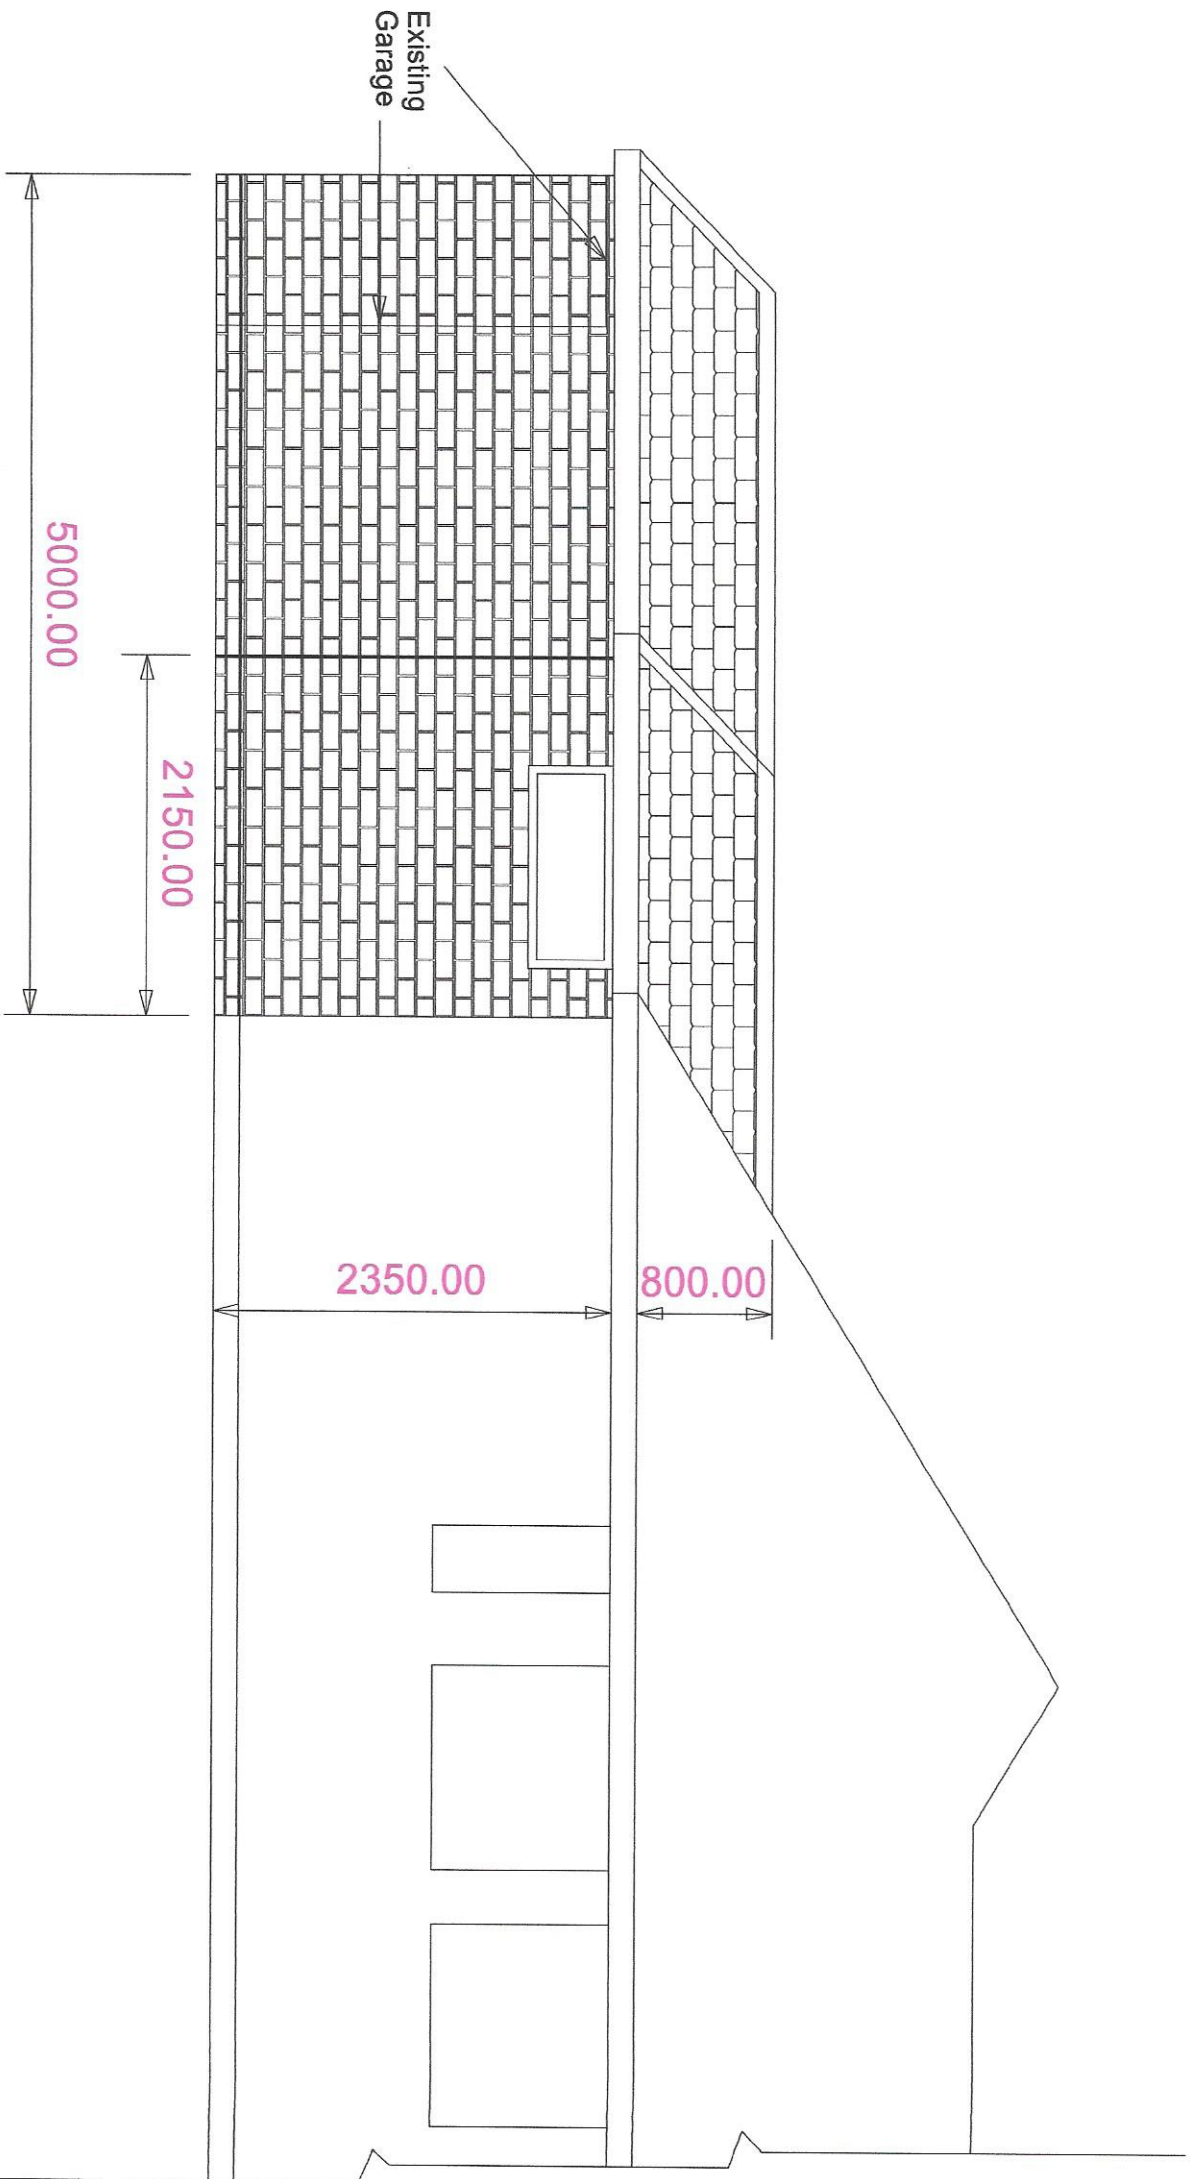

119 Old Manor Road
Part Proposed Side Elevation (North)
Scale: 1:50
April 2020
Drawing 6