


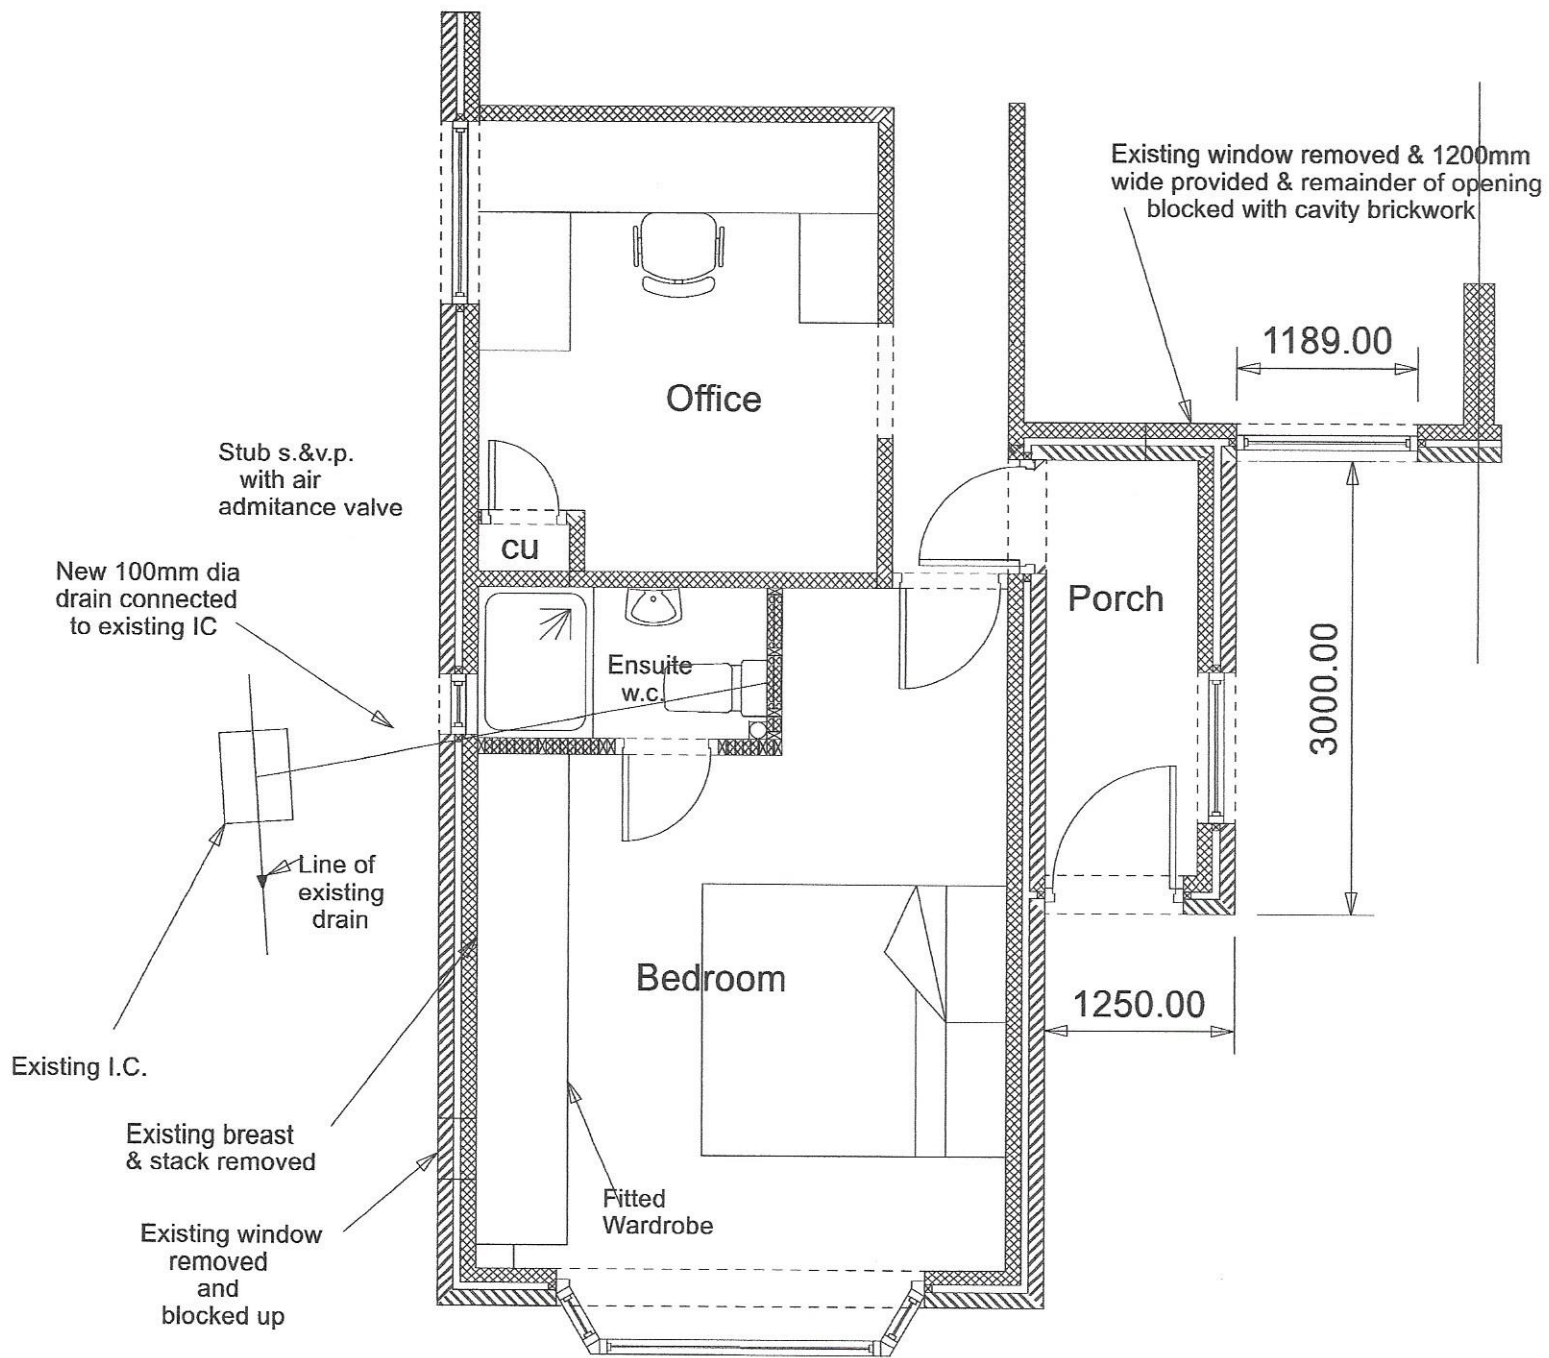

119 Old Manor Road
 Proposed Front Porch
 and Porch
 Scale: 1:50
 April 2020
 Drawing 8