


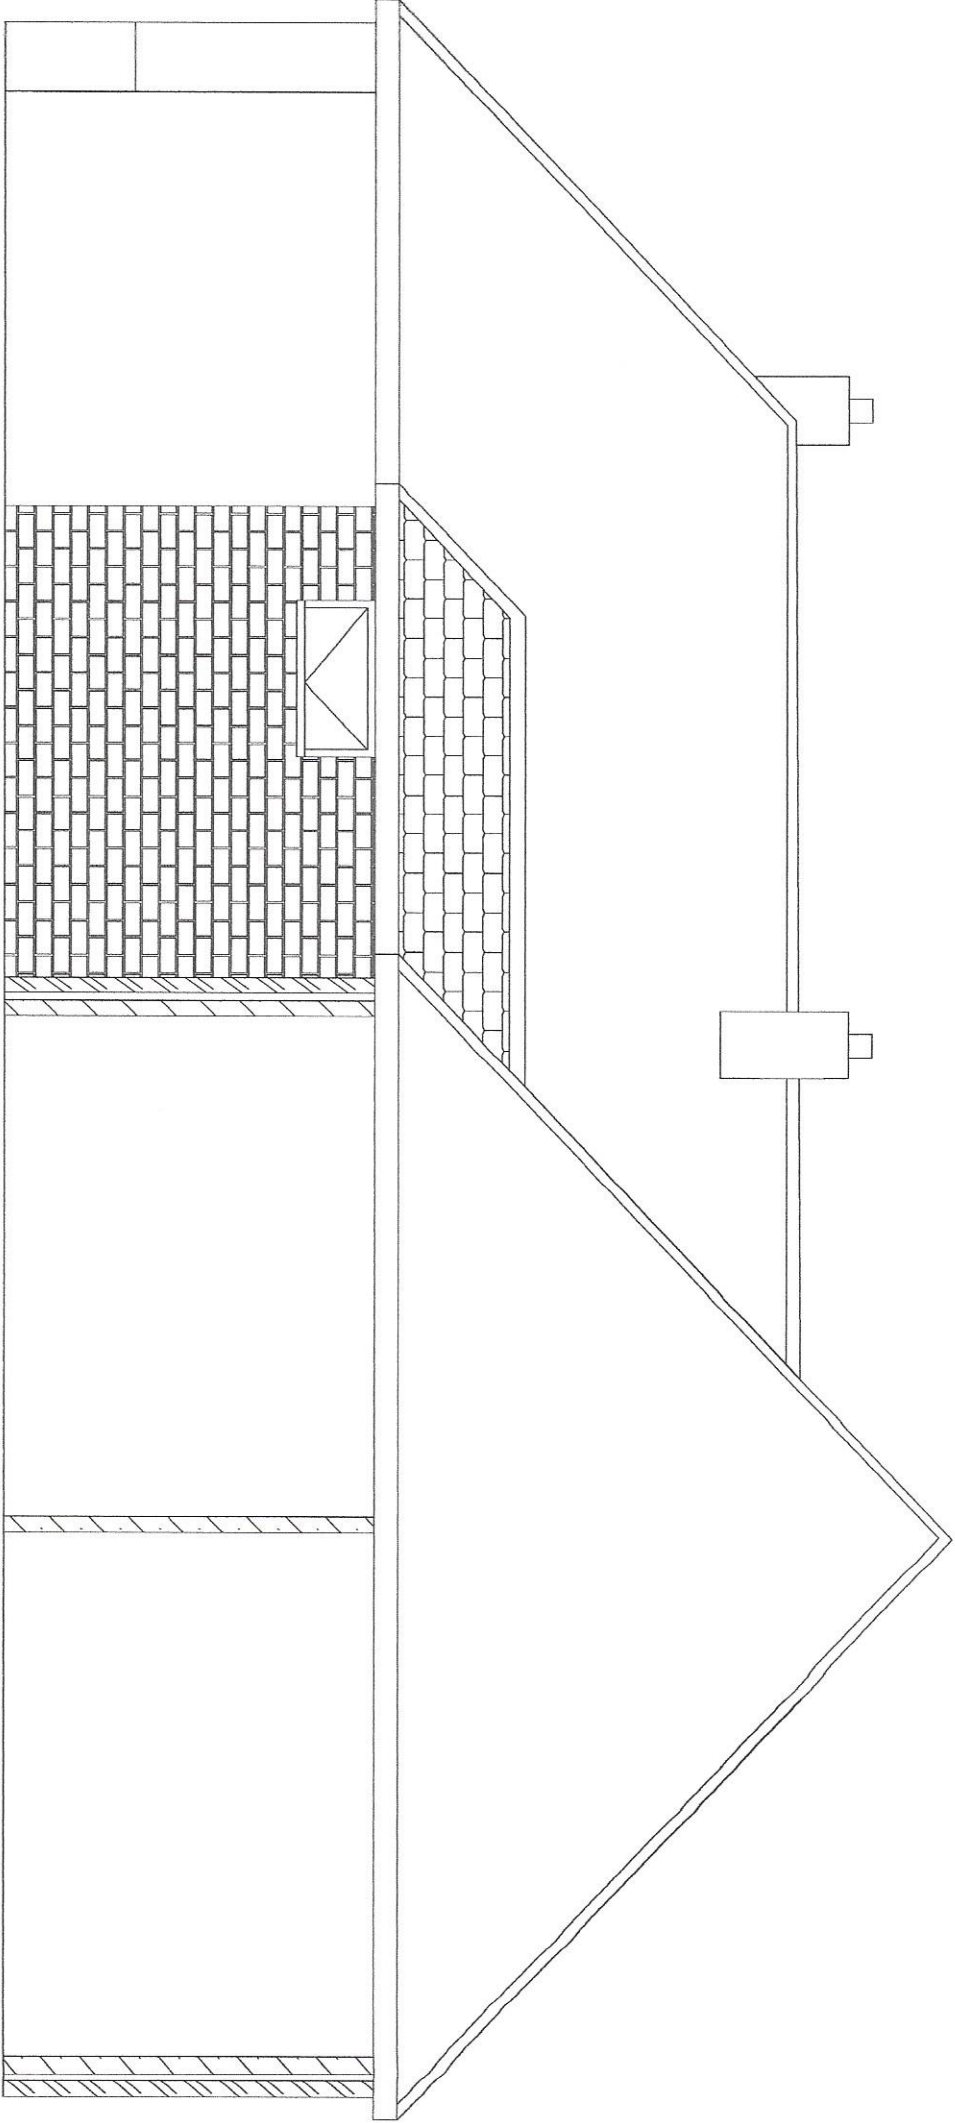

Proposed Side Elevation South - Front)

119 Old Manor Road

Proposed SOUTH (Front) Elevation

Scale: 1:50

April 2020

Drawing 4