





FRONT 1:100

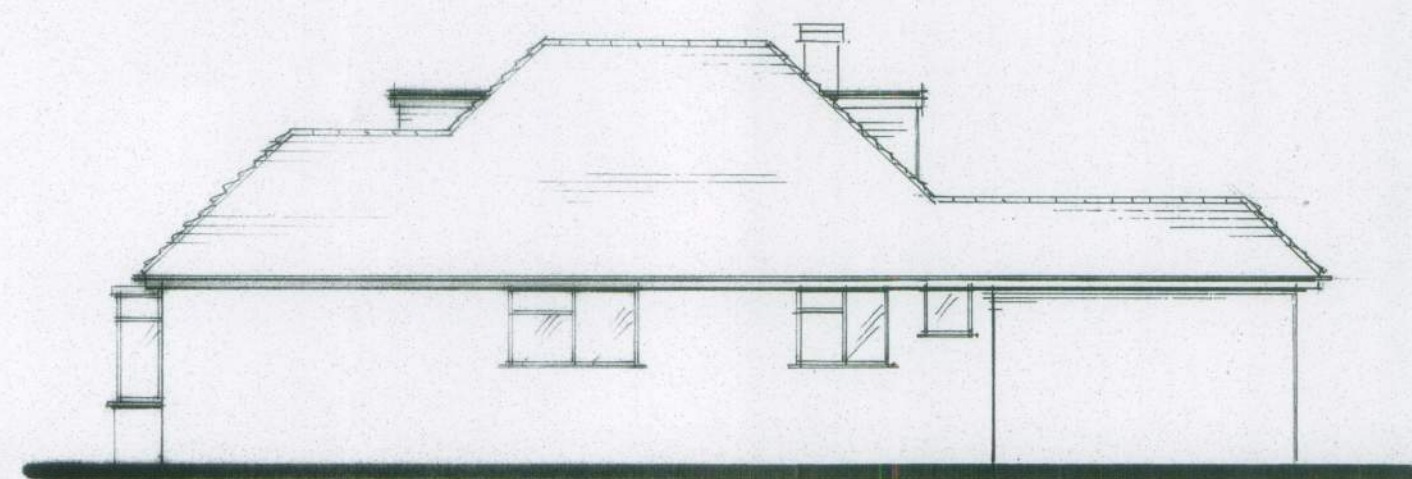

SIDE 1 1:100



REAR 1:100

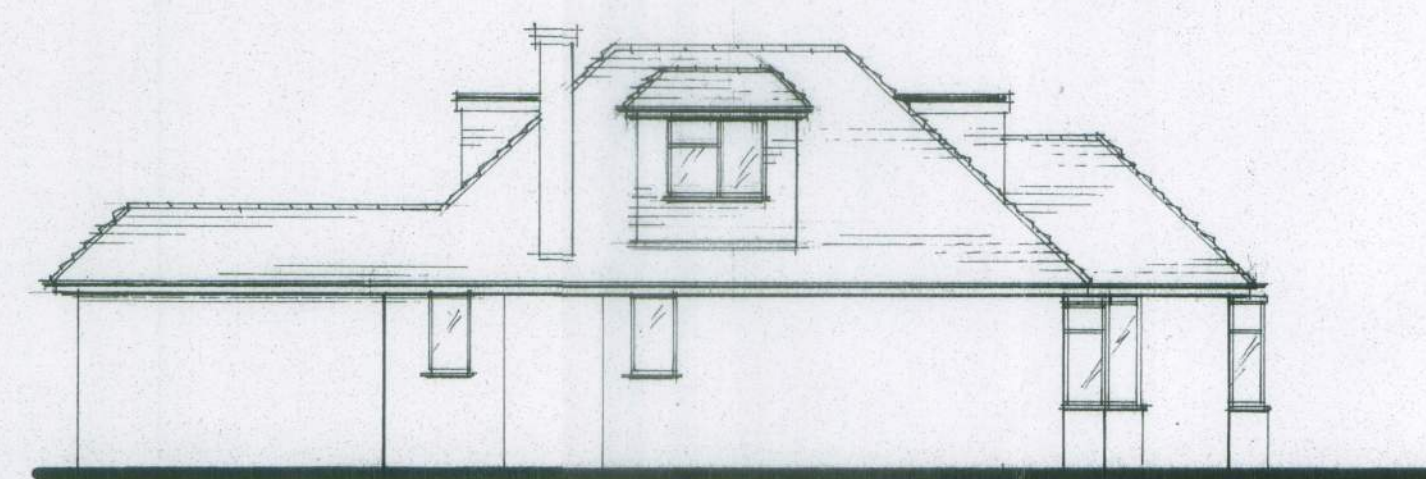

SIDE 2 1:100


**PROPOSED EXTENSION
+ LOFTWORKS AT:
23 THE CRESCENT
RUSTINGTON.**

**PROPOSED PLANS
+ ELEVATIONS**


24/09/2014

DS/LEAVERS/02


**DRWN: DEADSPACE.
DESIGNS.**

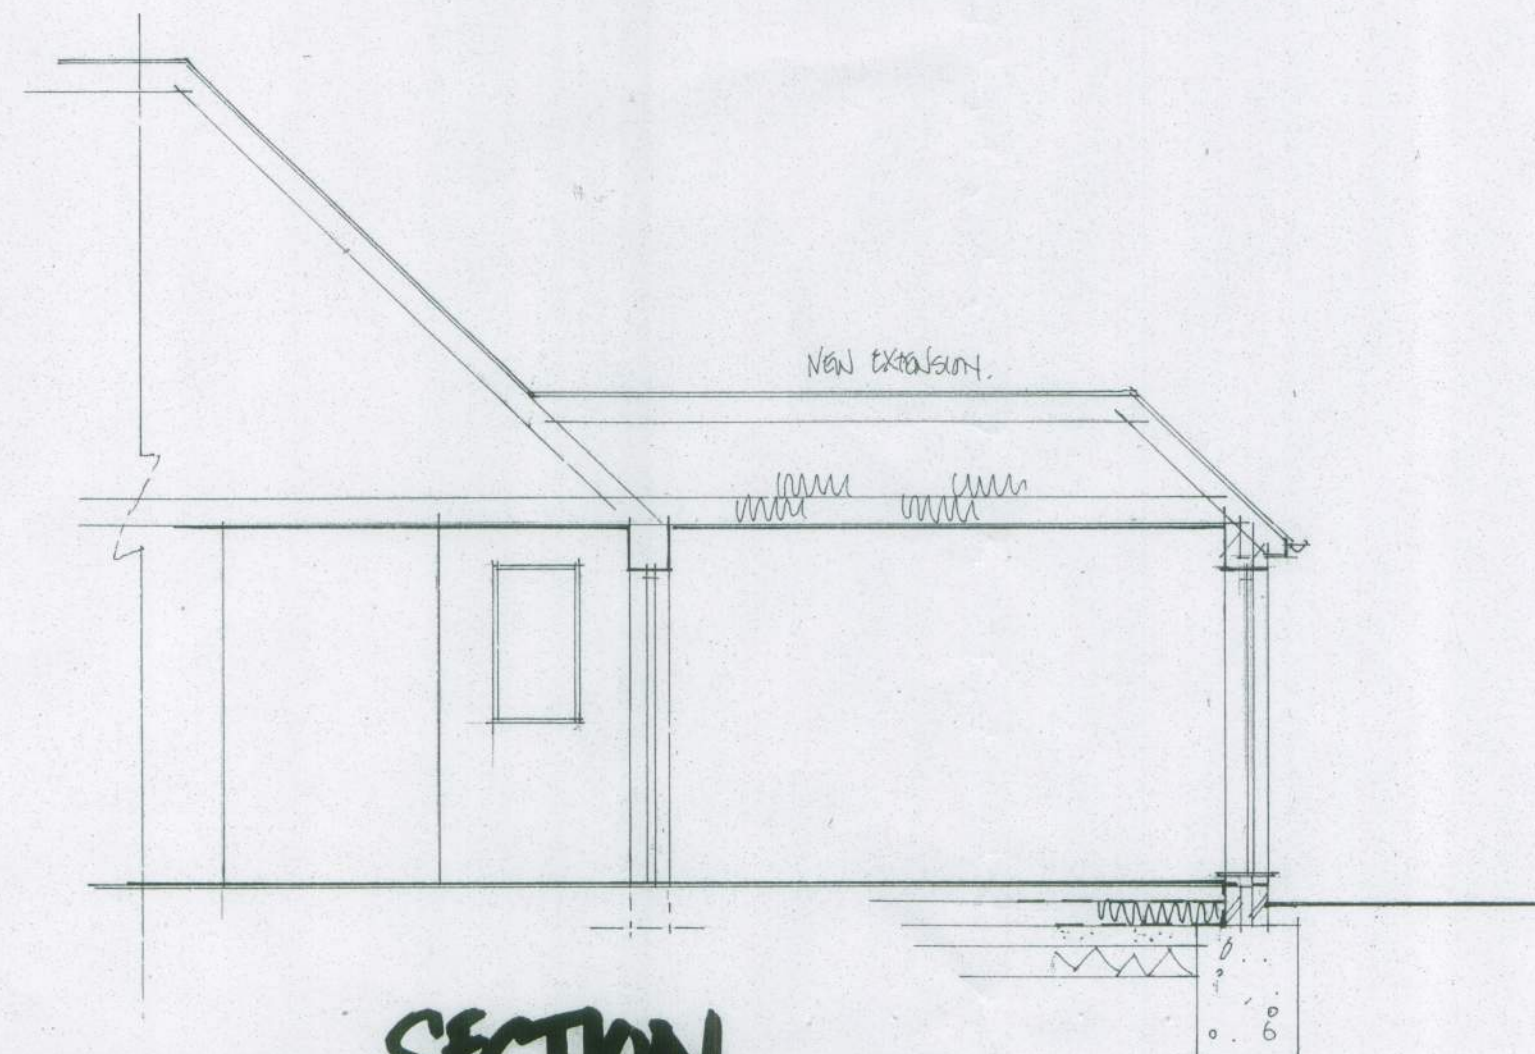


**SECTION
1** 1:50

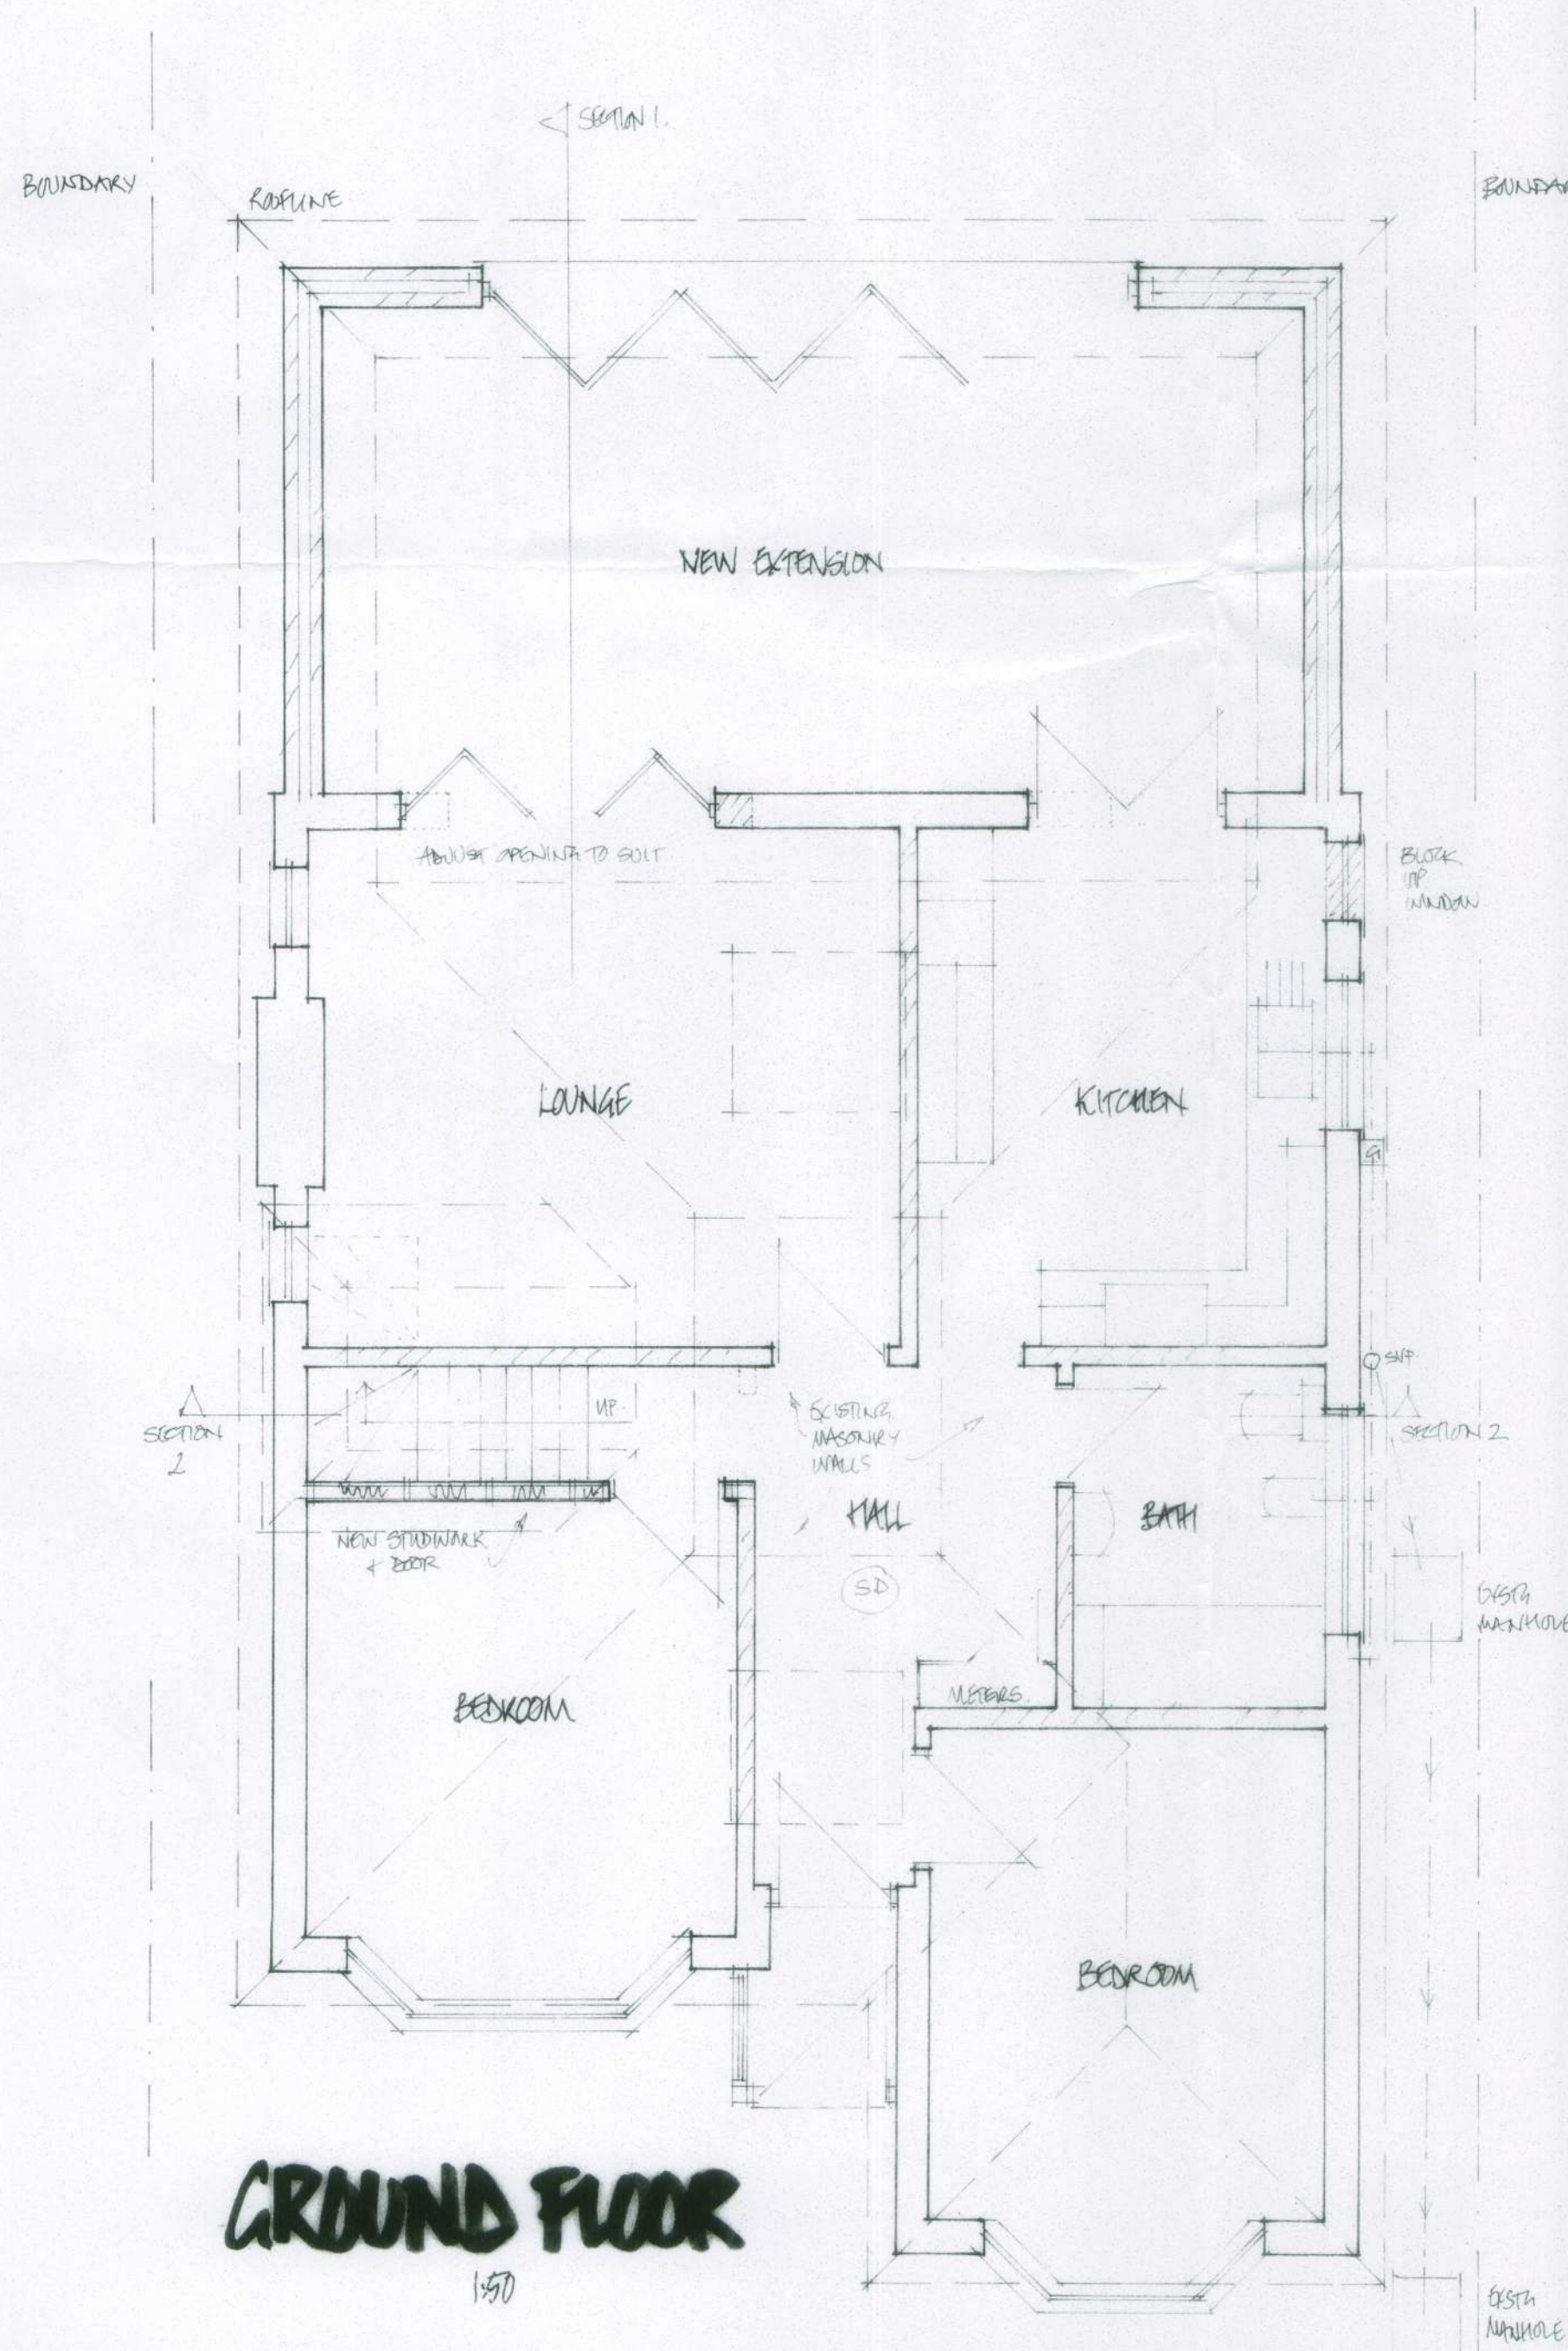

GROUND FLOOR 1:50

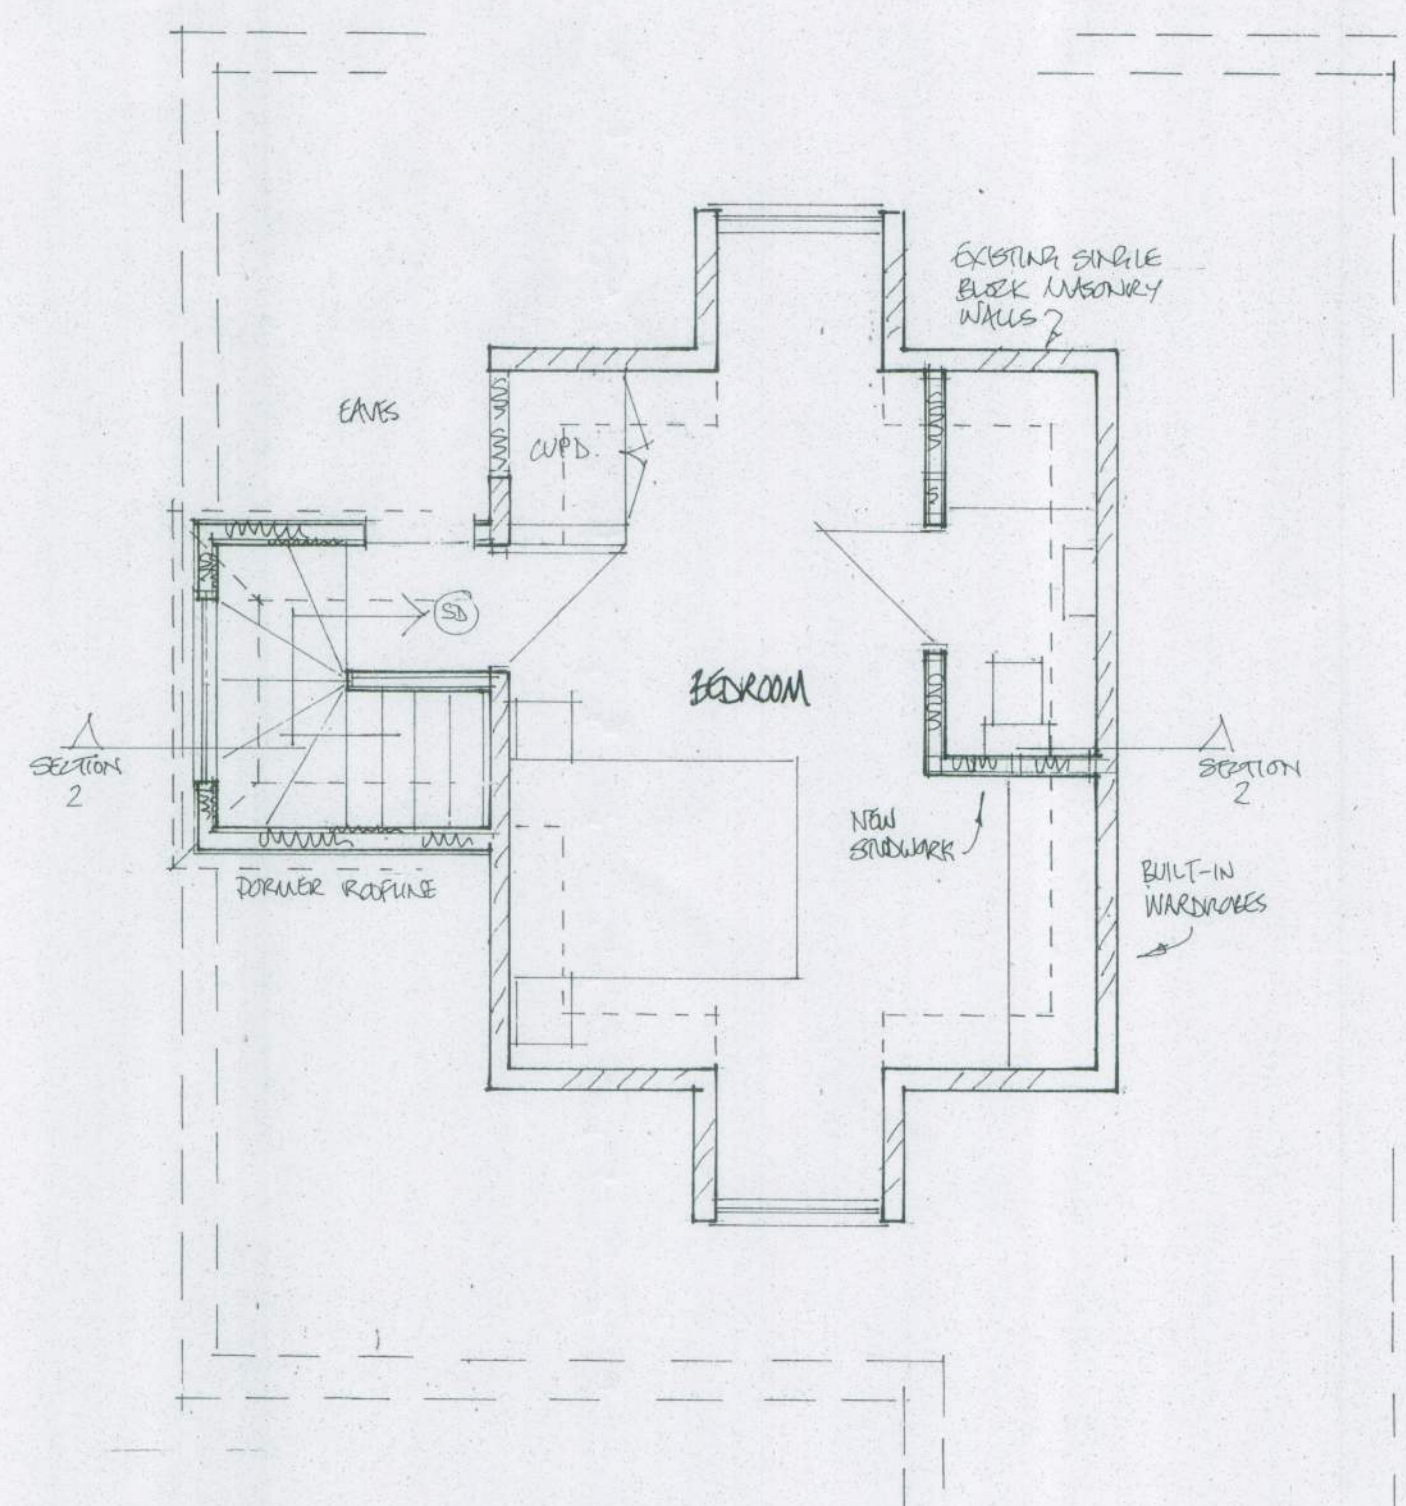

LOFT 1:50

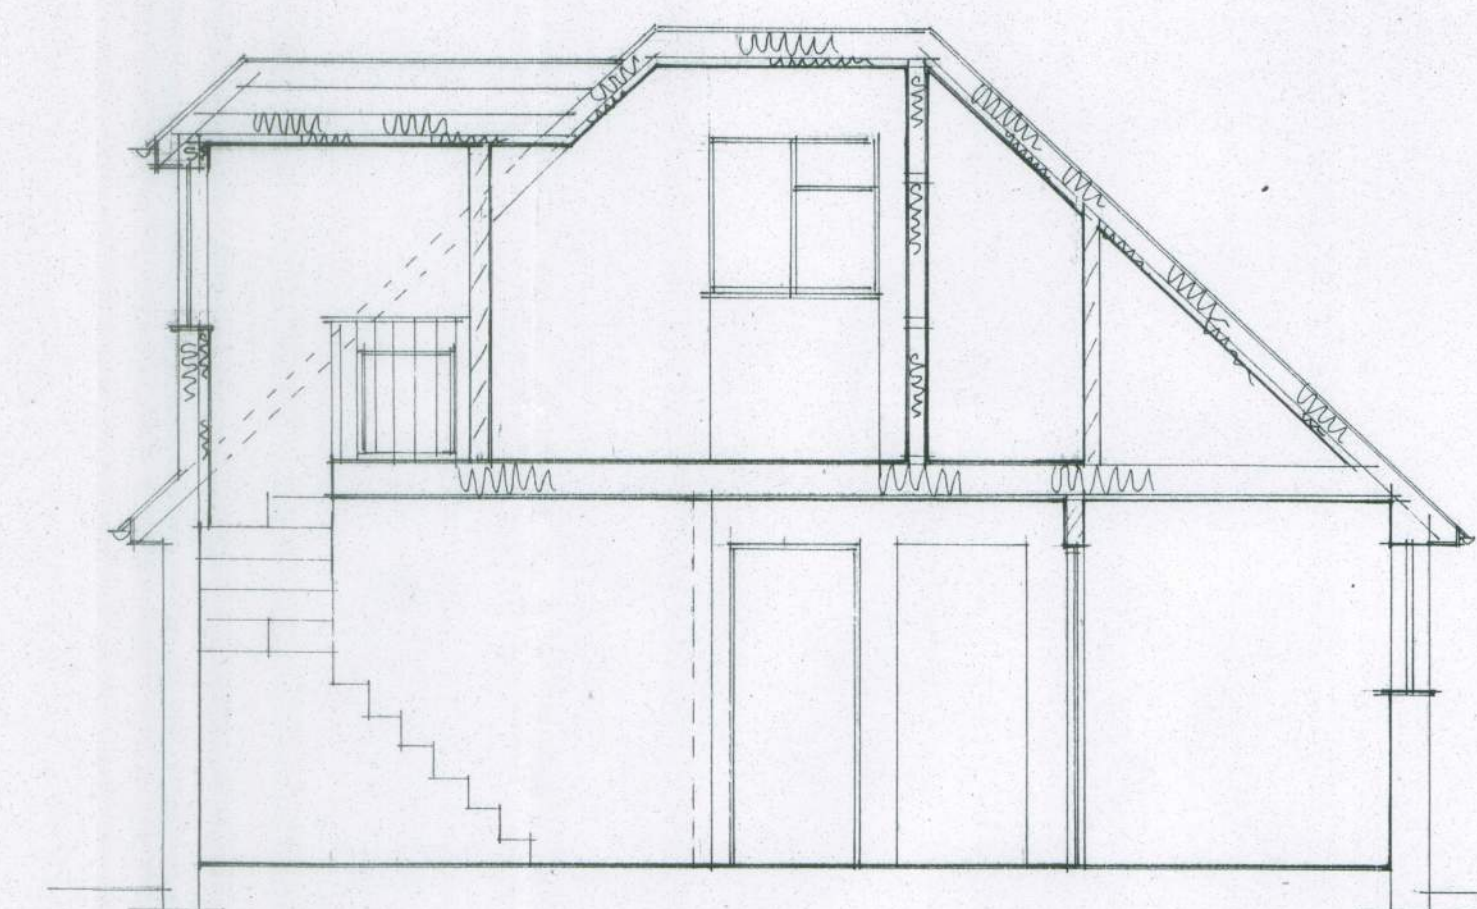

**SECTION
2.** 1:50