

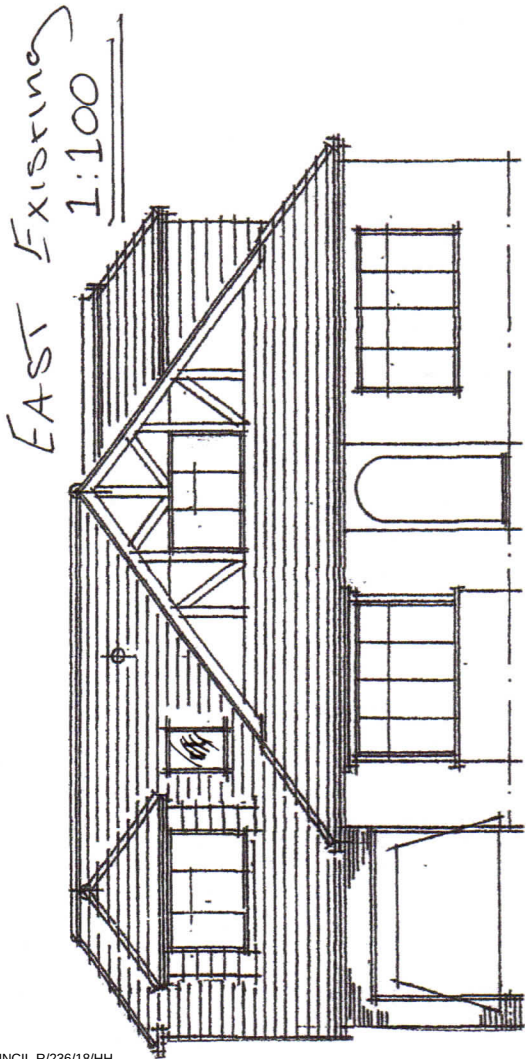
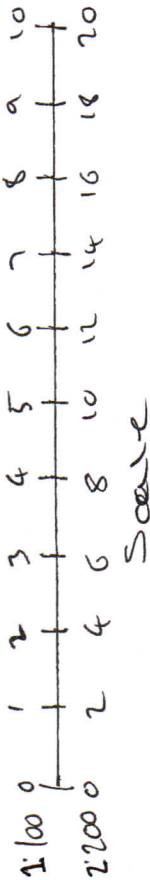
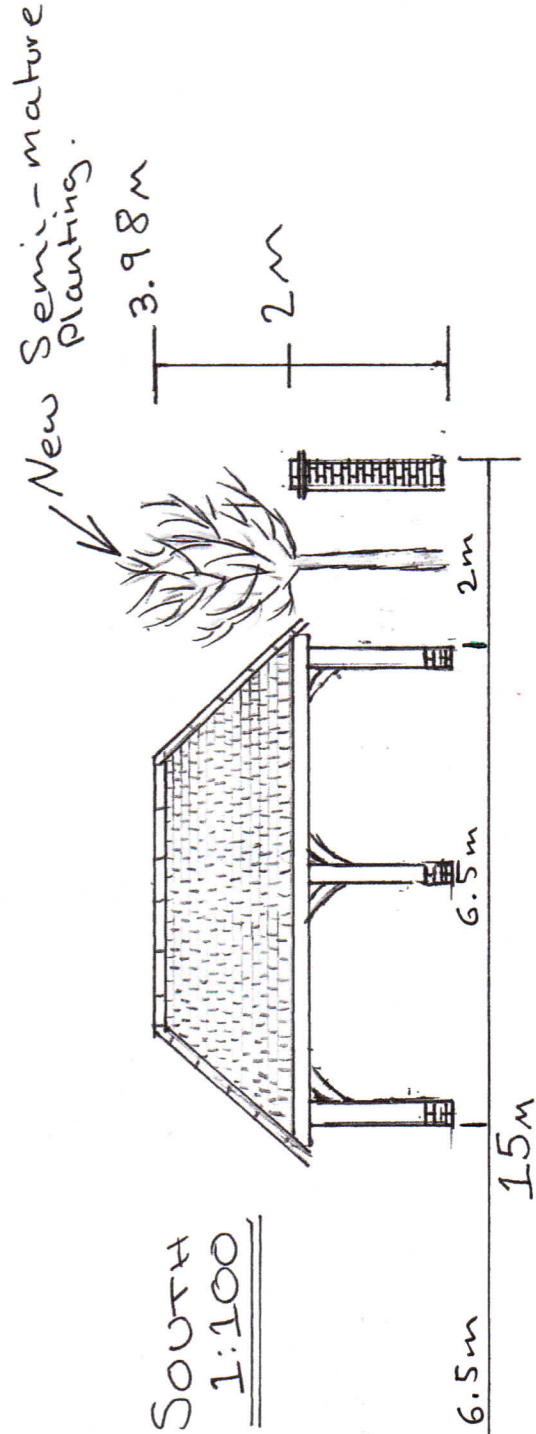
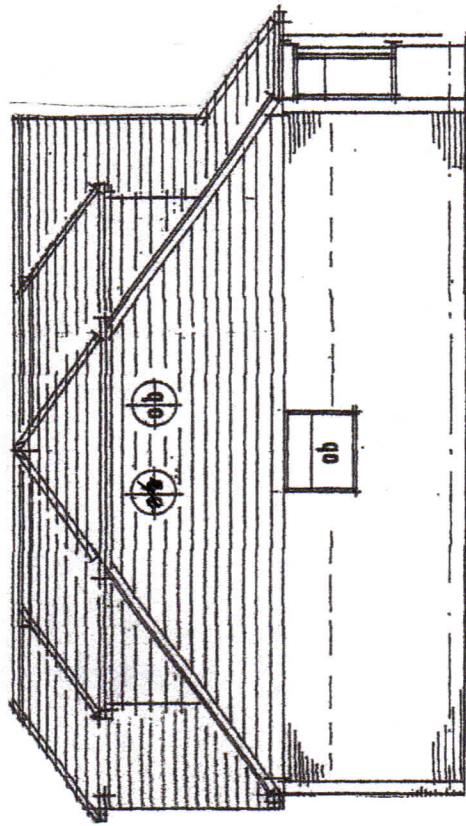
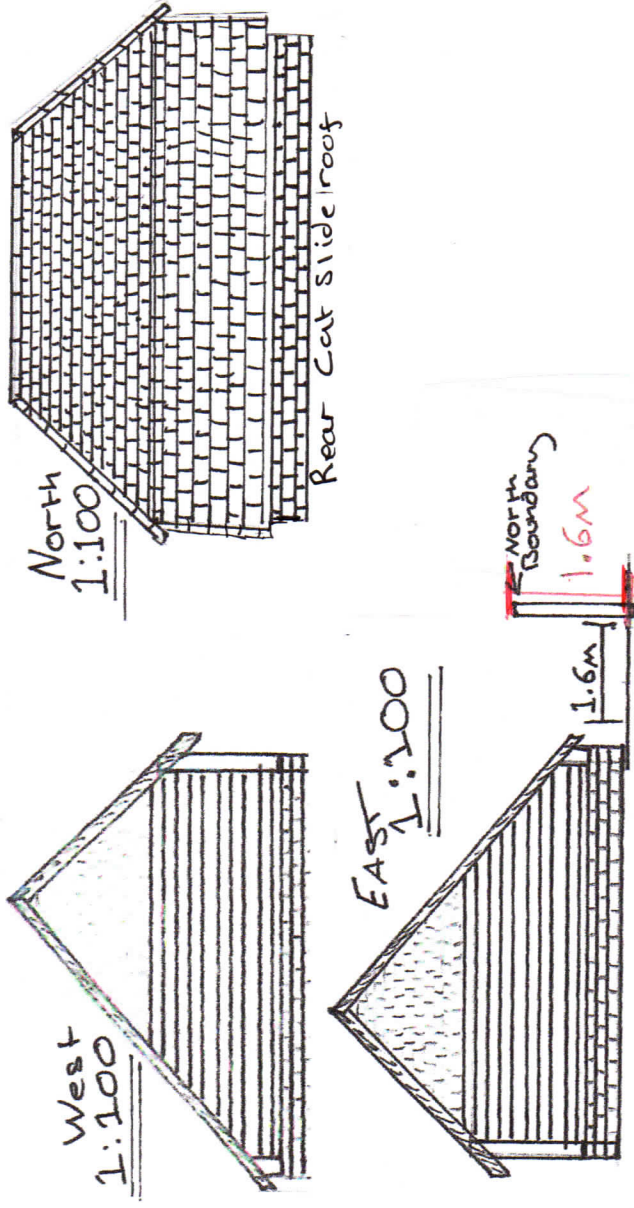


Proposed Carport Boundary Wall to Front and Associated Landscaping

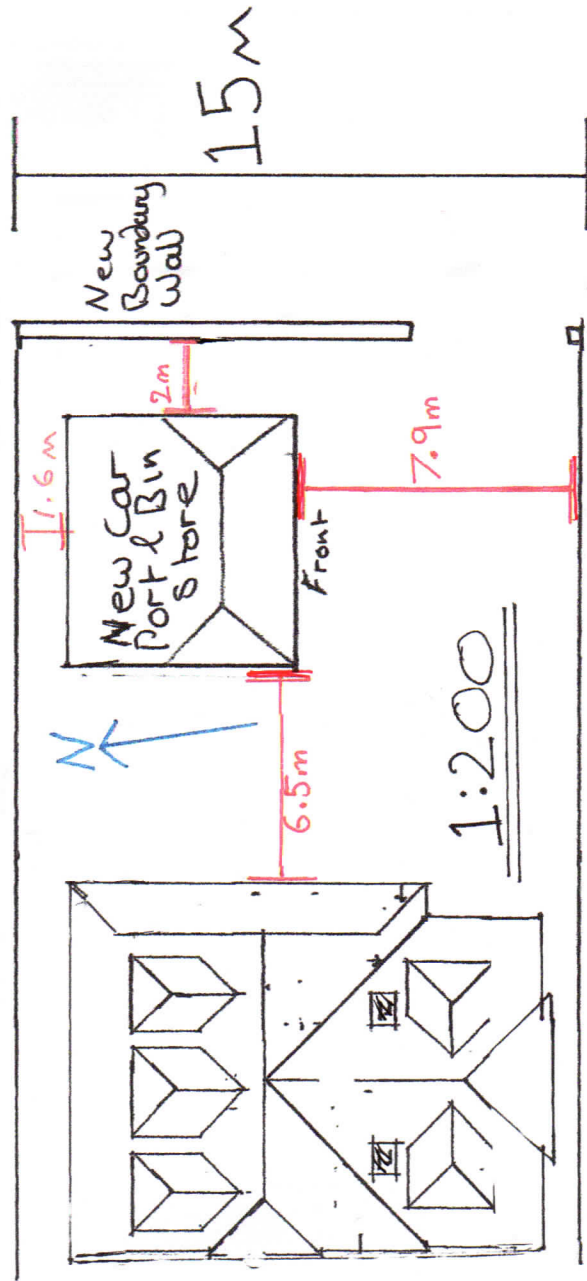

EAST Proposed 1:100

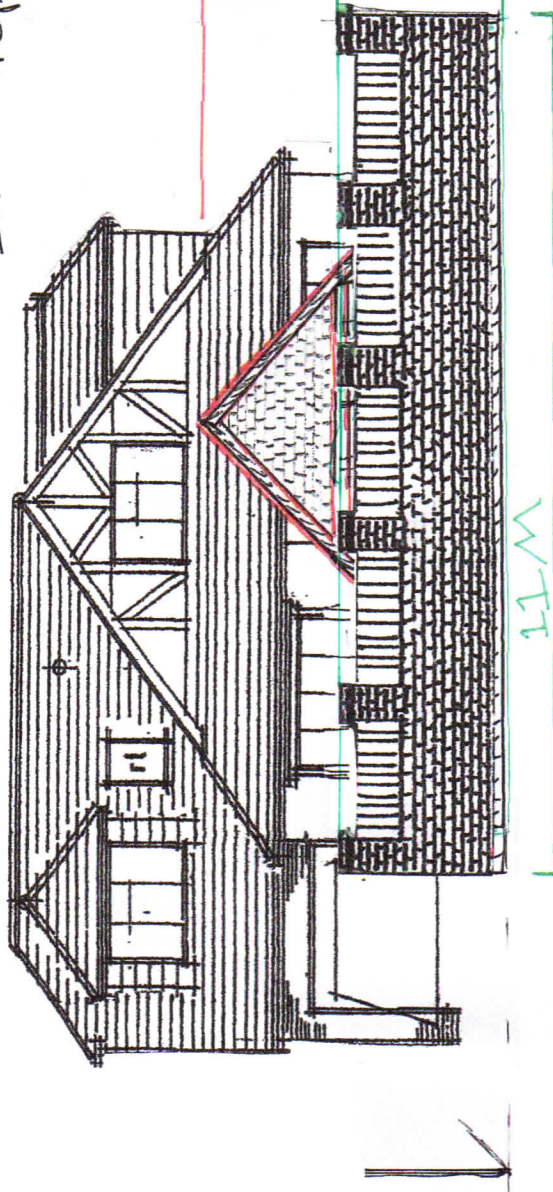

Notes	Proposed Plan
Remove disproportionate conifer tree from fouling high sided vehicles, remains of dead Eucalyptus trunk and Hedging. Build New wall with 2mtr high pliers spaced at circa 1.83mtr with close board infills. Replant with tree specimens of circa 4mtr in height (circa 3-4 No.) Provide new carport and Bin Storage using Oak frame, with Larch panelling to sides and slate/tile roof finish.	Proposed car port, boundary wall to front and associated landscaping
Drawing Rev B 24/10/18	Benefits
Mr & Mrs Connelly	Erection of Bat Box to car port.
57 North Lane	New planting of trees using Semi - Mature 4m specimens circa No. 3 Units
Rustington	This will also provide an enhancement to the bus stop waiting area.
BN16 3PP	Scale: 1:100 1:200
	Date: 5/10/2018