ARUN DISTRICT COUNCIL:R/237/07/

ARUN DISTRICT COUNCIL
No. R 237 07
Received

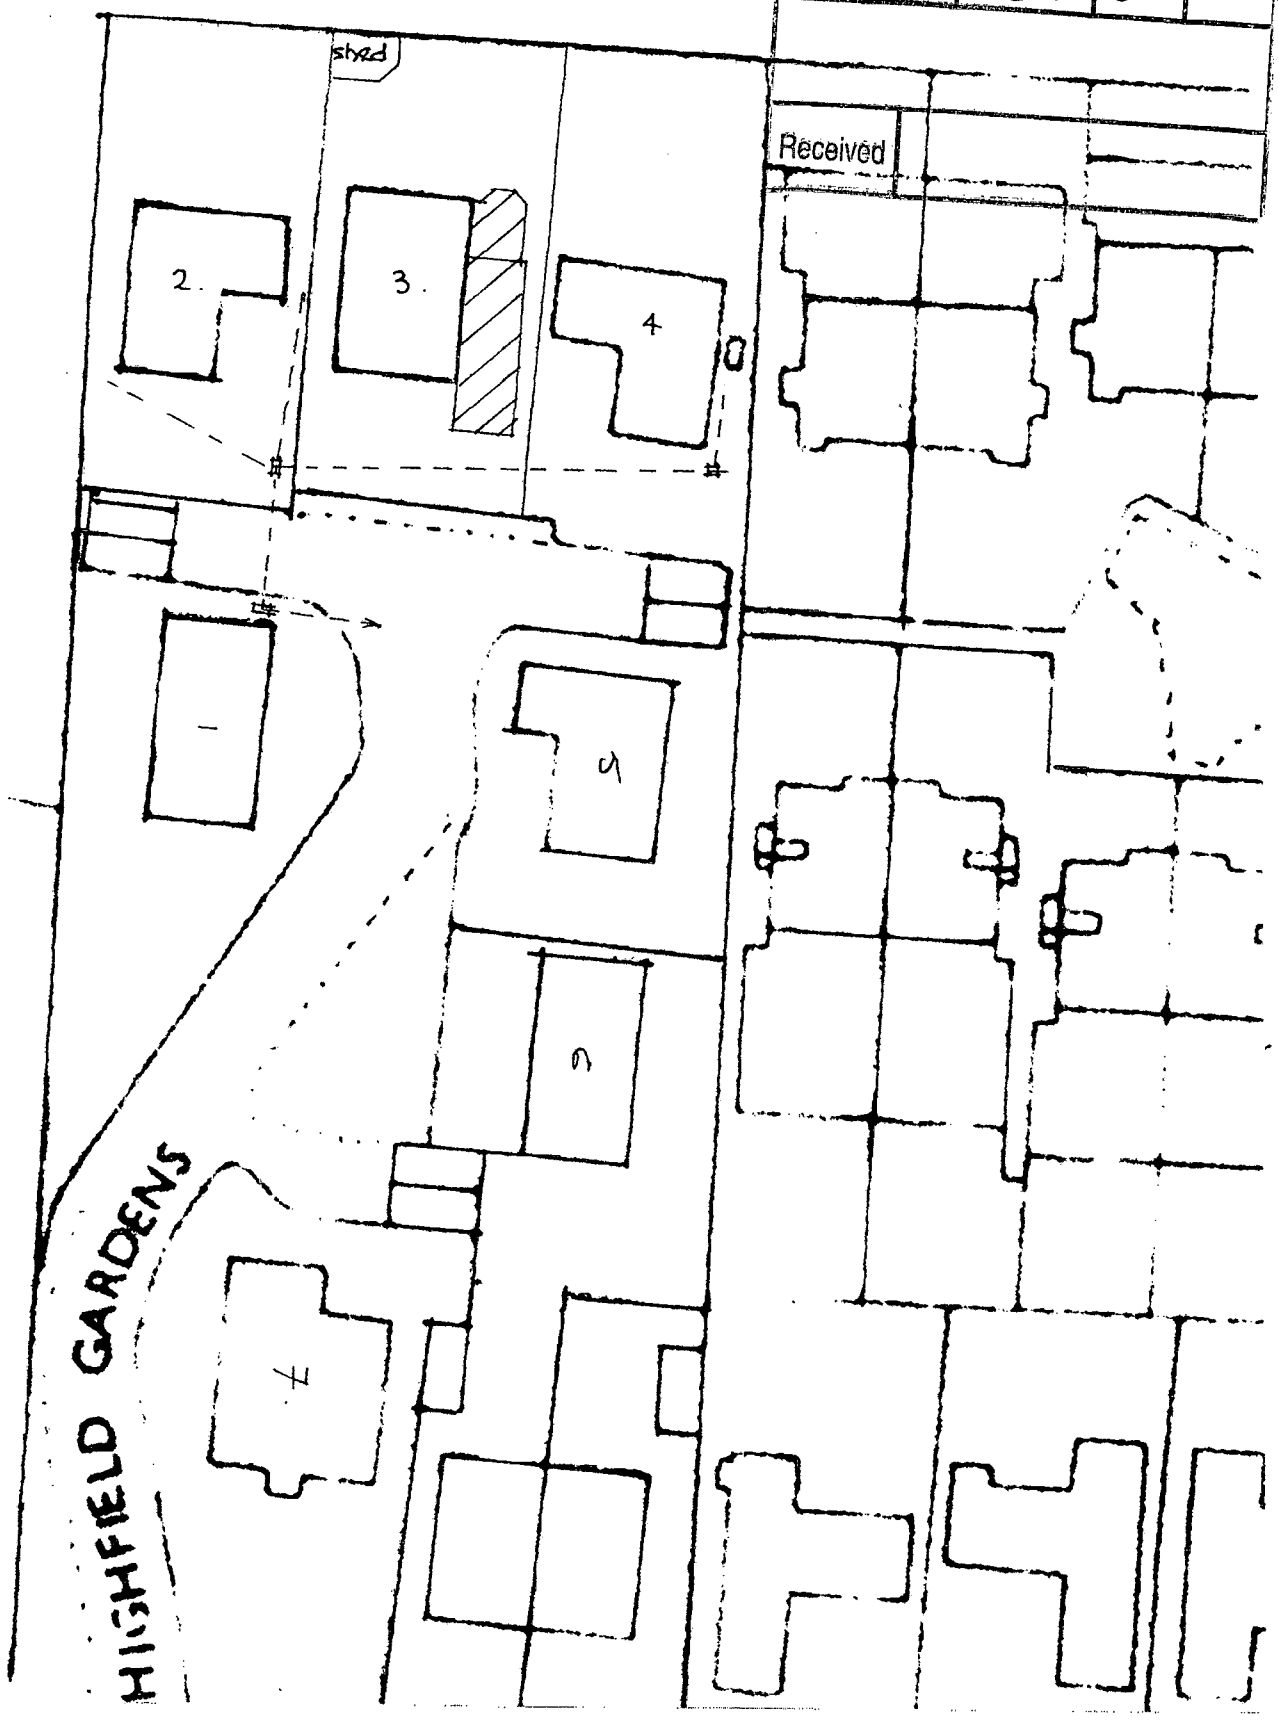

Block Plan

Proposed extension at 3, Highfield Gardens, Rustington **Scale 1: 500** ②