
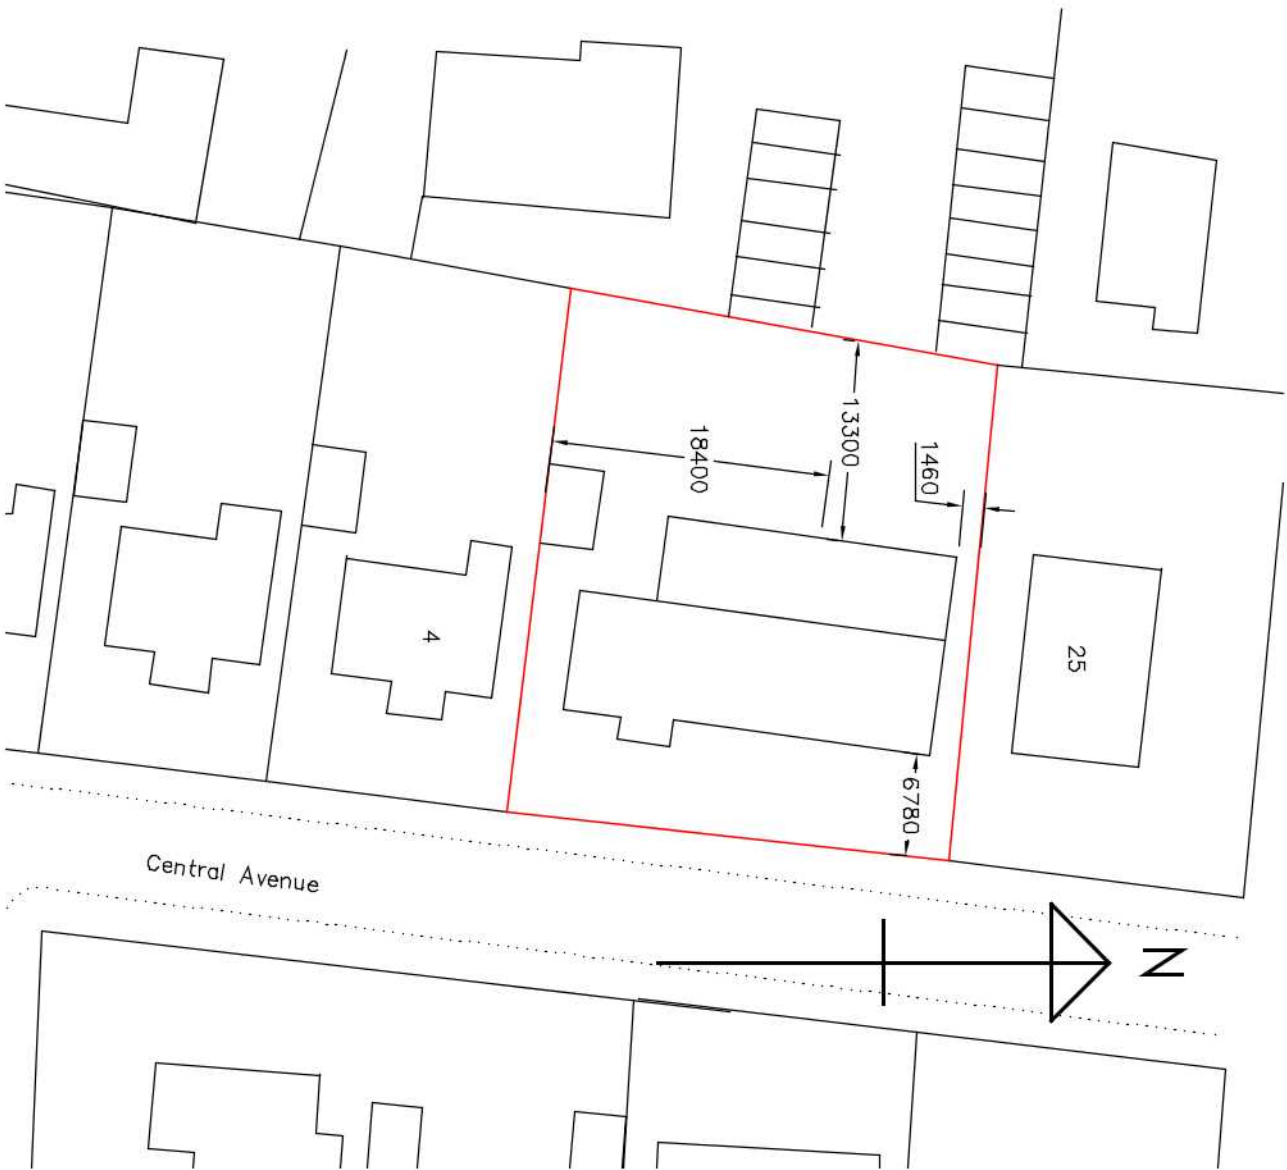
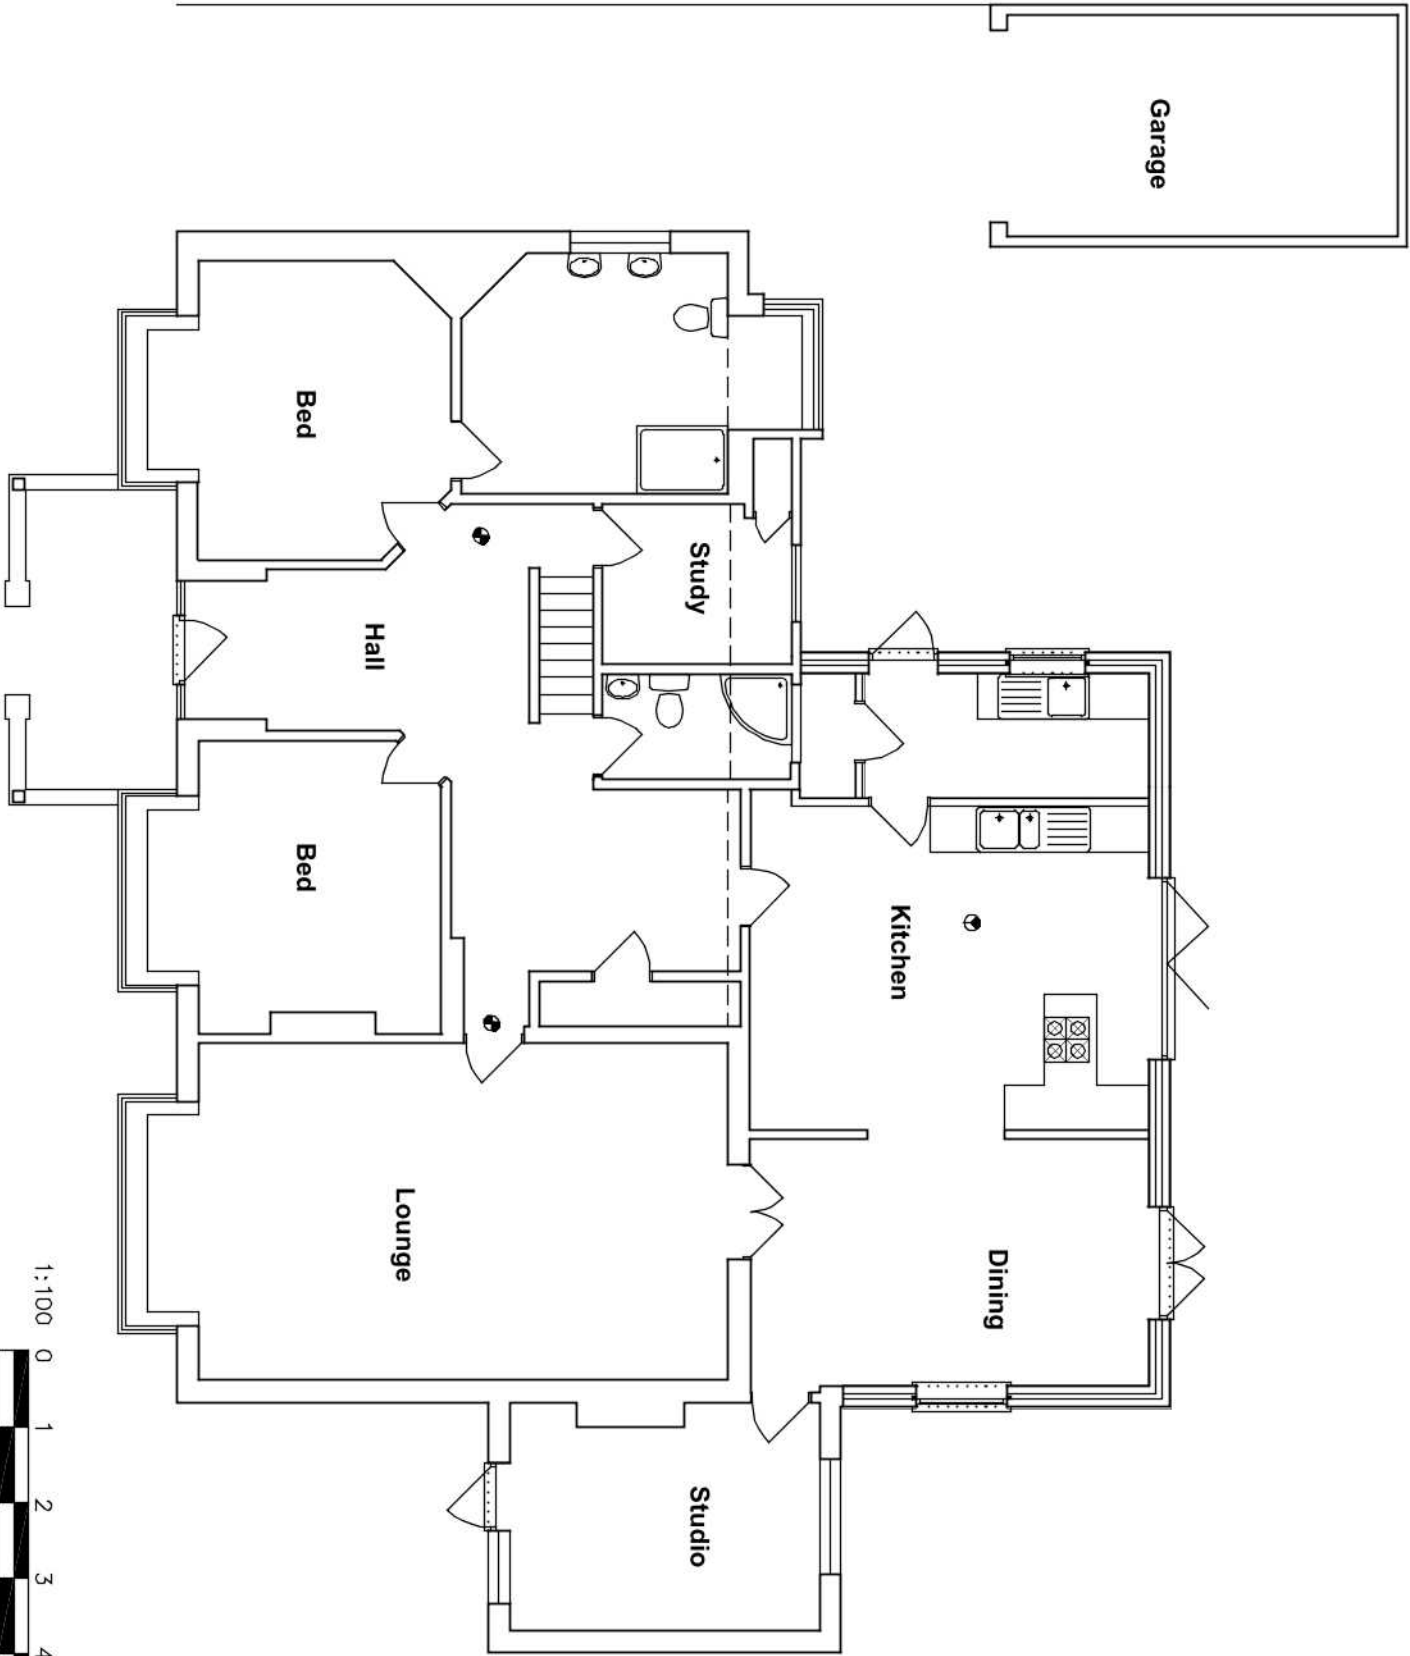


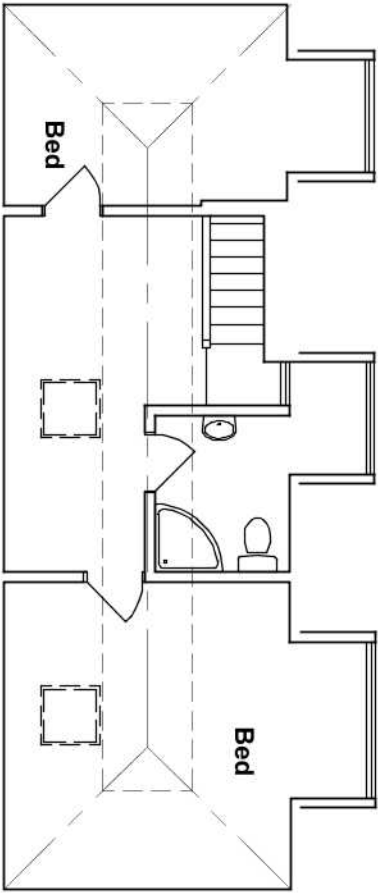

Amendments: –

BRYCESON SHAW ASSOCIATES
Surveyors and Designers
2 Wellesley Court, Fitzalan Road, Littlehampton,
West Sussex BN17 5JW
Tel. 01903 734381 Mobile: 07889 651301
E-mail: brycesonshaw@btinternet.com

Project:
Proposed extension; 2 Central Avenue, Rustington
BN16 2HG

Drawing:
Plans as existing and block plan

For:
Mr. & Mrs. J. McAdams

Drawn: PKS	Date: November 2020
Scales: 1:100 1:500	No: 2680/01/02
To scale when printed on A3	

