


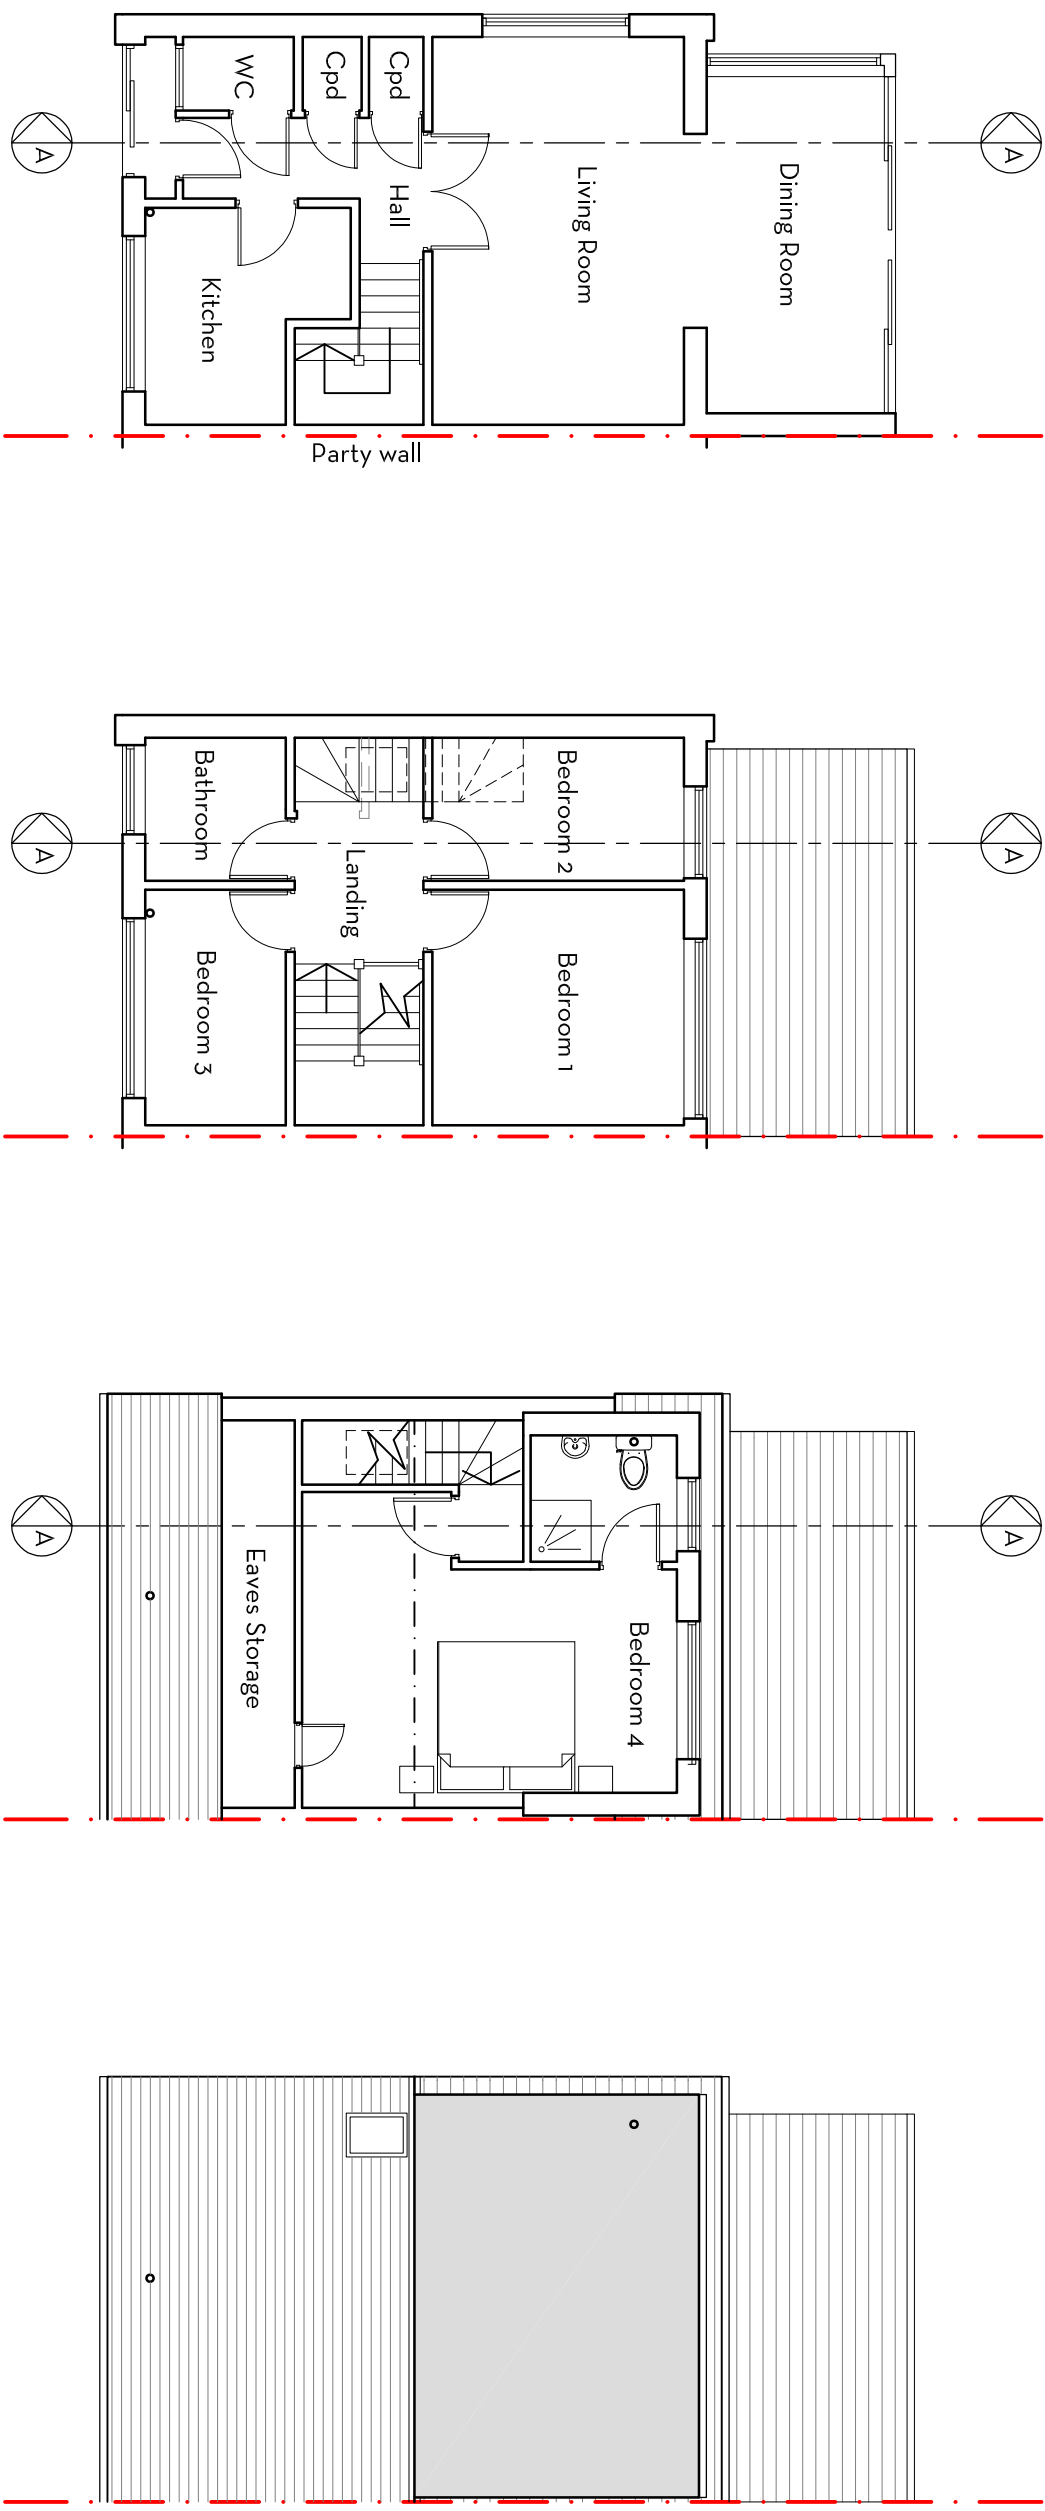

FIRST FLOOR

SECOND FLOOR

DESIGN INTENT ONLY
NOTES FOR CONSTRUCTION:

KM ARCHITECTURE
CHARTERED ARCHITECT
46 VALEBRIDGE DRIVE
BURGESS HILL
WEST SUSSEX
RH15 0RW
01444 507443
kelly@kmarchitecture.co.uk
www.kmarchitecture.co.uk

32 BRENDON WAY
RUSTINGTON
WEST SUSSEX
BN16 3PN

PLANNING DRAWING

title				
PLANS AS PROPOSED				
scale	1:100 @ A3			
date	15/09/21			
drawn	KMM	checked	XX	
drawing number	2037_00_13			revision -