


original
 checked
 2/15

IMPORTANT
 Do not scale from this drawing, except for planning purposes, use
 figured dimensions only. If in doubt ask Douglas Briggs Partnership
 (01243 574411) or architecture@douglasbriggspartnership.co.uk
 All dimensions must be checked on the prior to commencement of
 works and fabrication.
 This drawing/document is to be read in conjunction with other
 conditions/suppliers information and the Architects contract drawings
 and specifications etc.
 Any discrepancies between different pieces of information that have
 been supplied shall be notified immediately to Douglas Briggs
 Partnership.
 Any departure from dimensions provided by DBP and the location,
 position or dimensions given in Planning and Building Control
 approvals shall be notified to Douglas Briggs Partnership prior to
 departure.
 This design and copyright remains the property of Douglas Briggs
 Partnership LLP unless expressly released in writing by Douglas
 Briggs Partnership LLP.

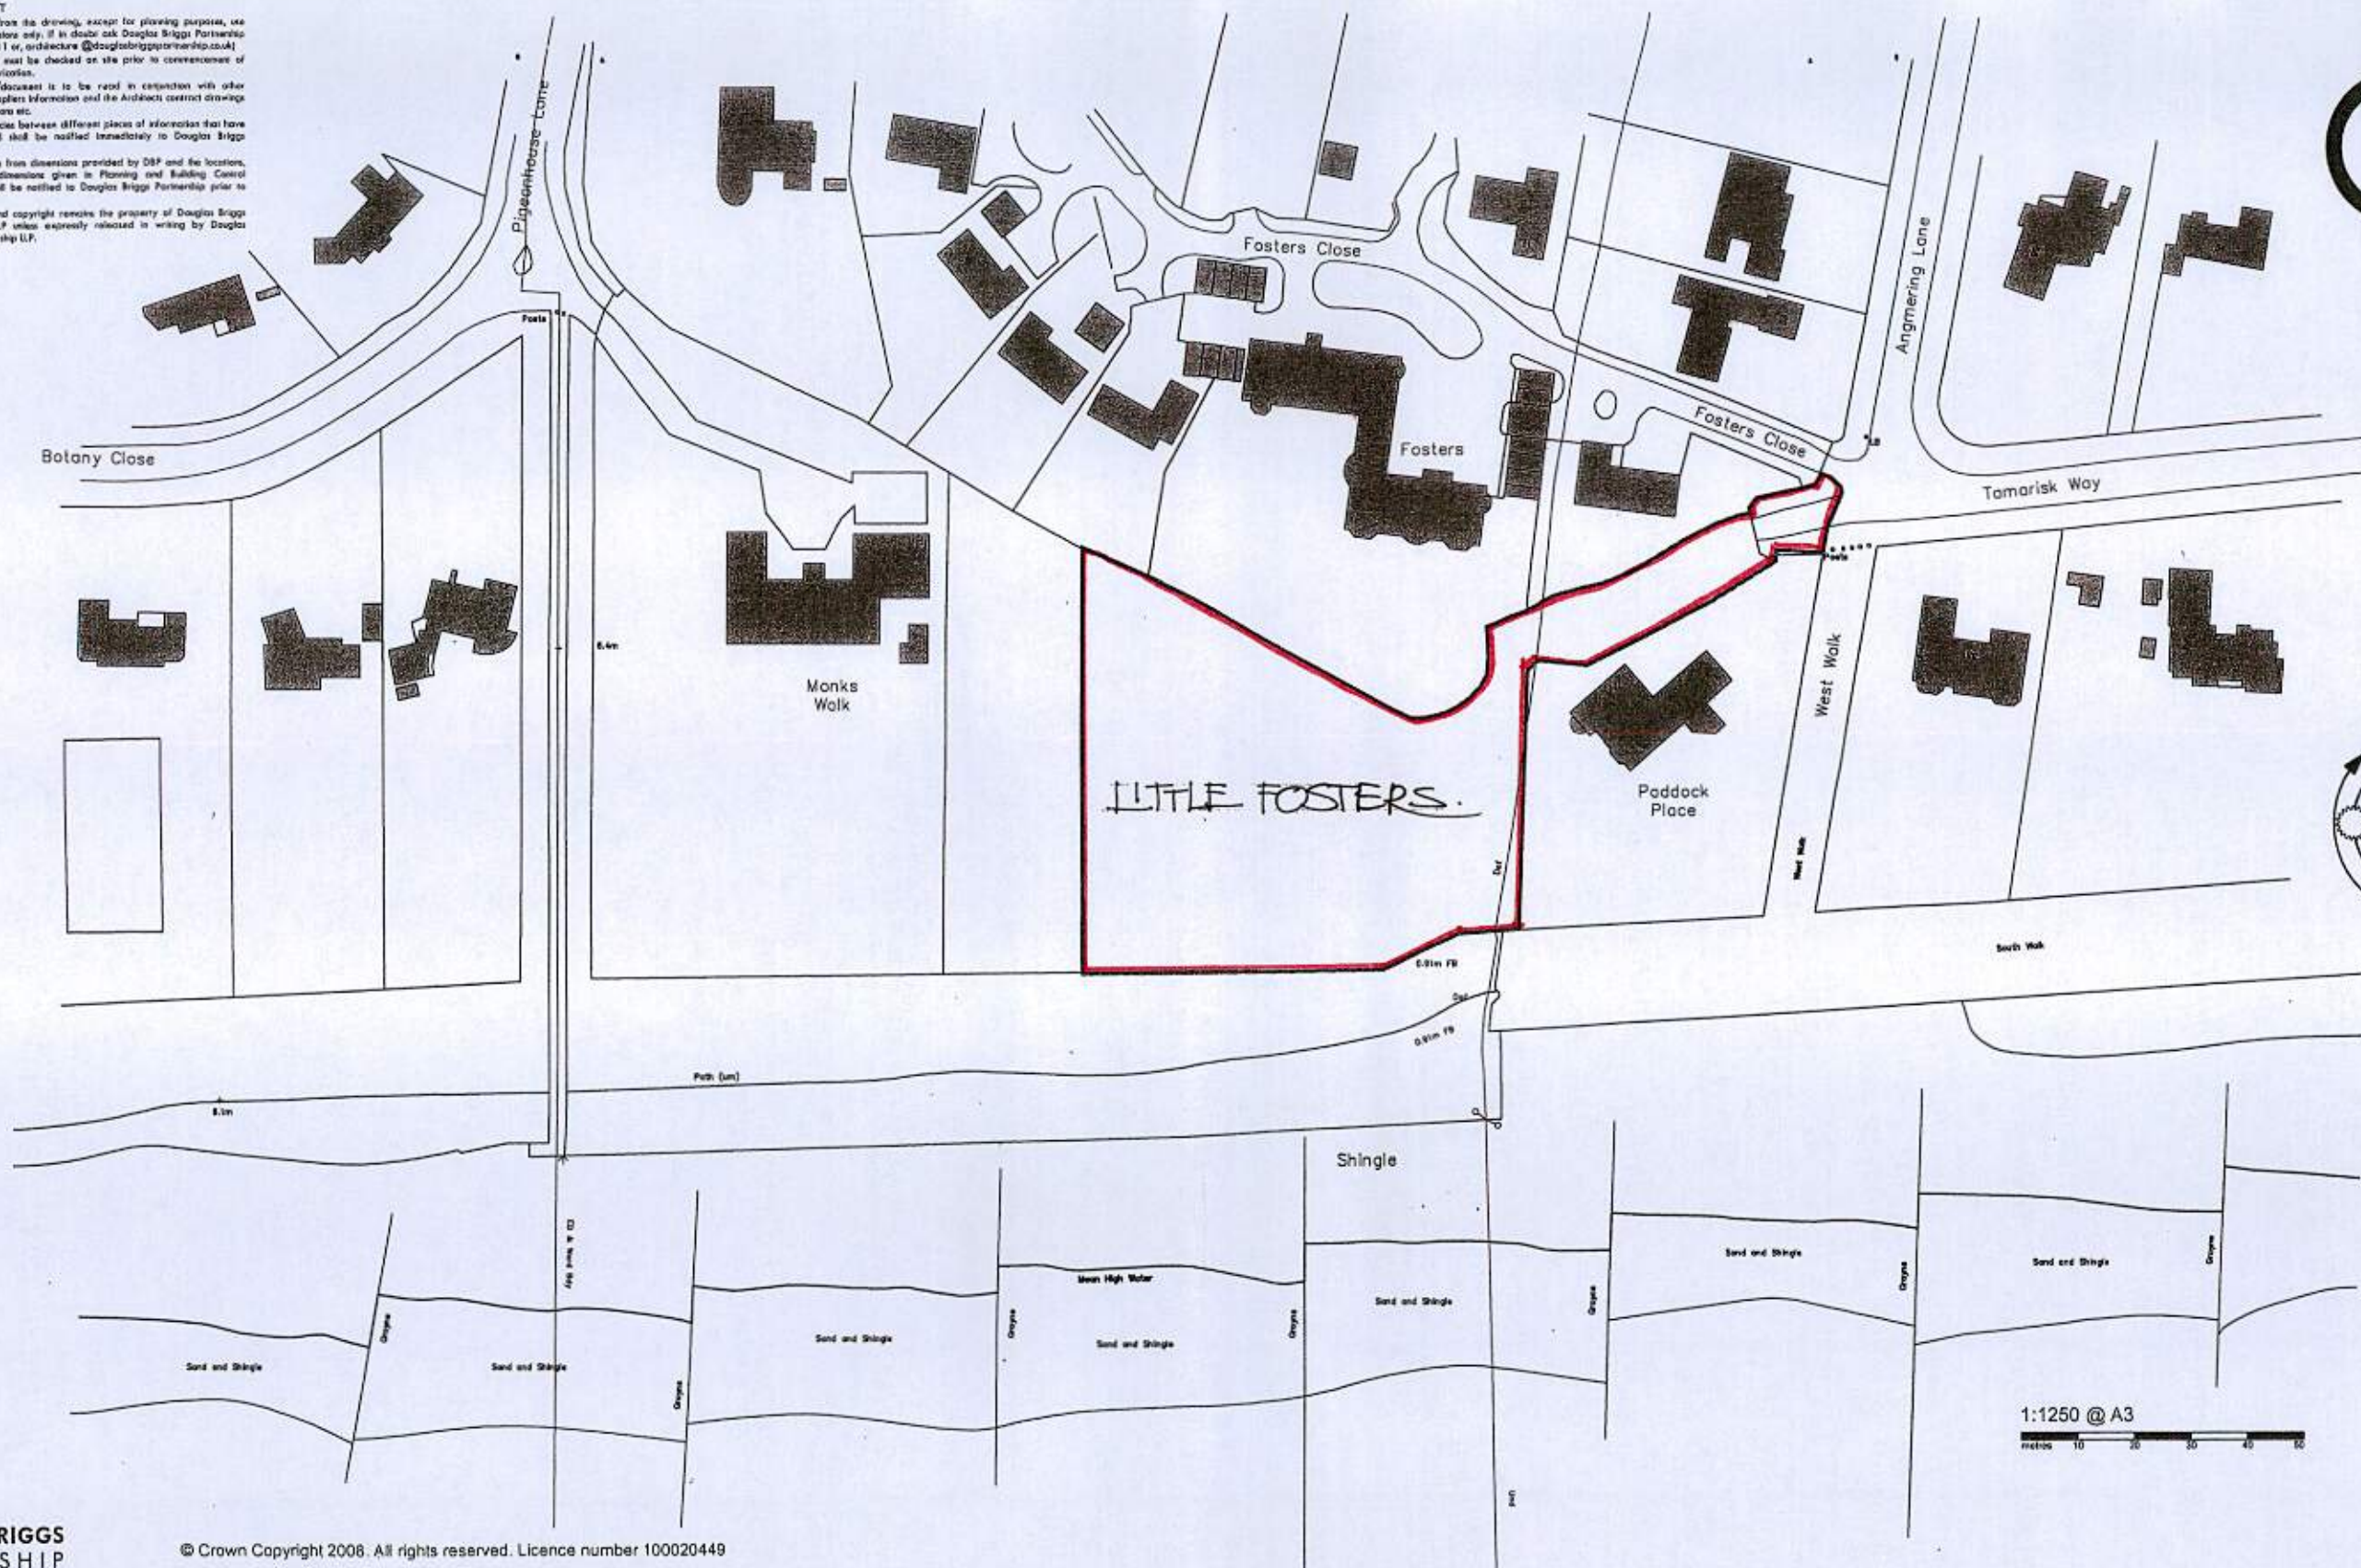

DOUGLAS BRIGGS PARTNERSHIP

© Crown Copyright 2008. All rights reserved. Licence number 100020449

INTEGRATED
 ARCHITECTURE
 AND
 TOWN PLANNING

Douglas Briggs Partnership
 Pilat Barns
 Ham Farm
 Bosham
 West Sussex PO18 8EH
 T 01243 574411 F 01243 574414
 Email
 info@douglasbriggspartnership.co.uk
 Web
 www.douglasbriggspartnership.co.uk

LITTLE FOSTERS
 A
 NEW DWELLING
 AT
 TAMARISK WAY, WILLOWHAYNE ESTATE WEST SUSSEX

LOCATION PLAN
 FEBRUARY 2013
 1:1250 @ A3
 4112-01