

IMPORTANT

Do not scale from this drawing, except for planning purposes. Use figured dimensions only. If in doubt ask Douglas Briggs Partnership (01243 576611) or architect (douglassbriggs@partnership.co.uk)


All dimensions must be checked on the prior to commencement of work and fabrication.

This drawing/document is to be read in conjunction with other consultants/suppliers information and the Architects contract drawings and specifications etc.

Any discrepancies between different pieces of information that have been supplied shall be notified immediately to Douglas Briggs Partnership.

Any departure from dimensions provided by DBP and the location, positions or dimensions given in Planning and Building Control approvals shall be notified to Douglas Briggs Partnership prior to departure.

This design and copyright remain the property of Douglas Briggs Partnership LLP unless expressly released in writing by Douglas Briggs Partnership LLP.

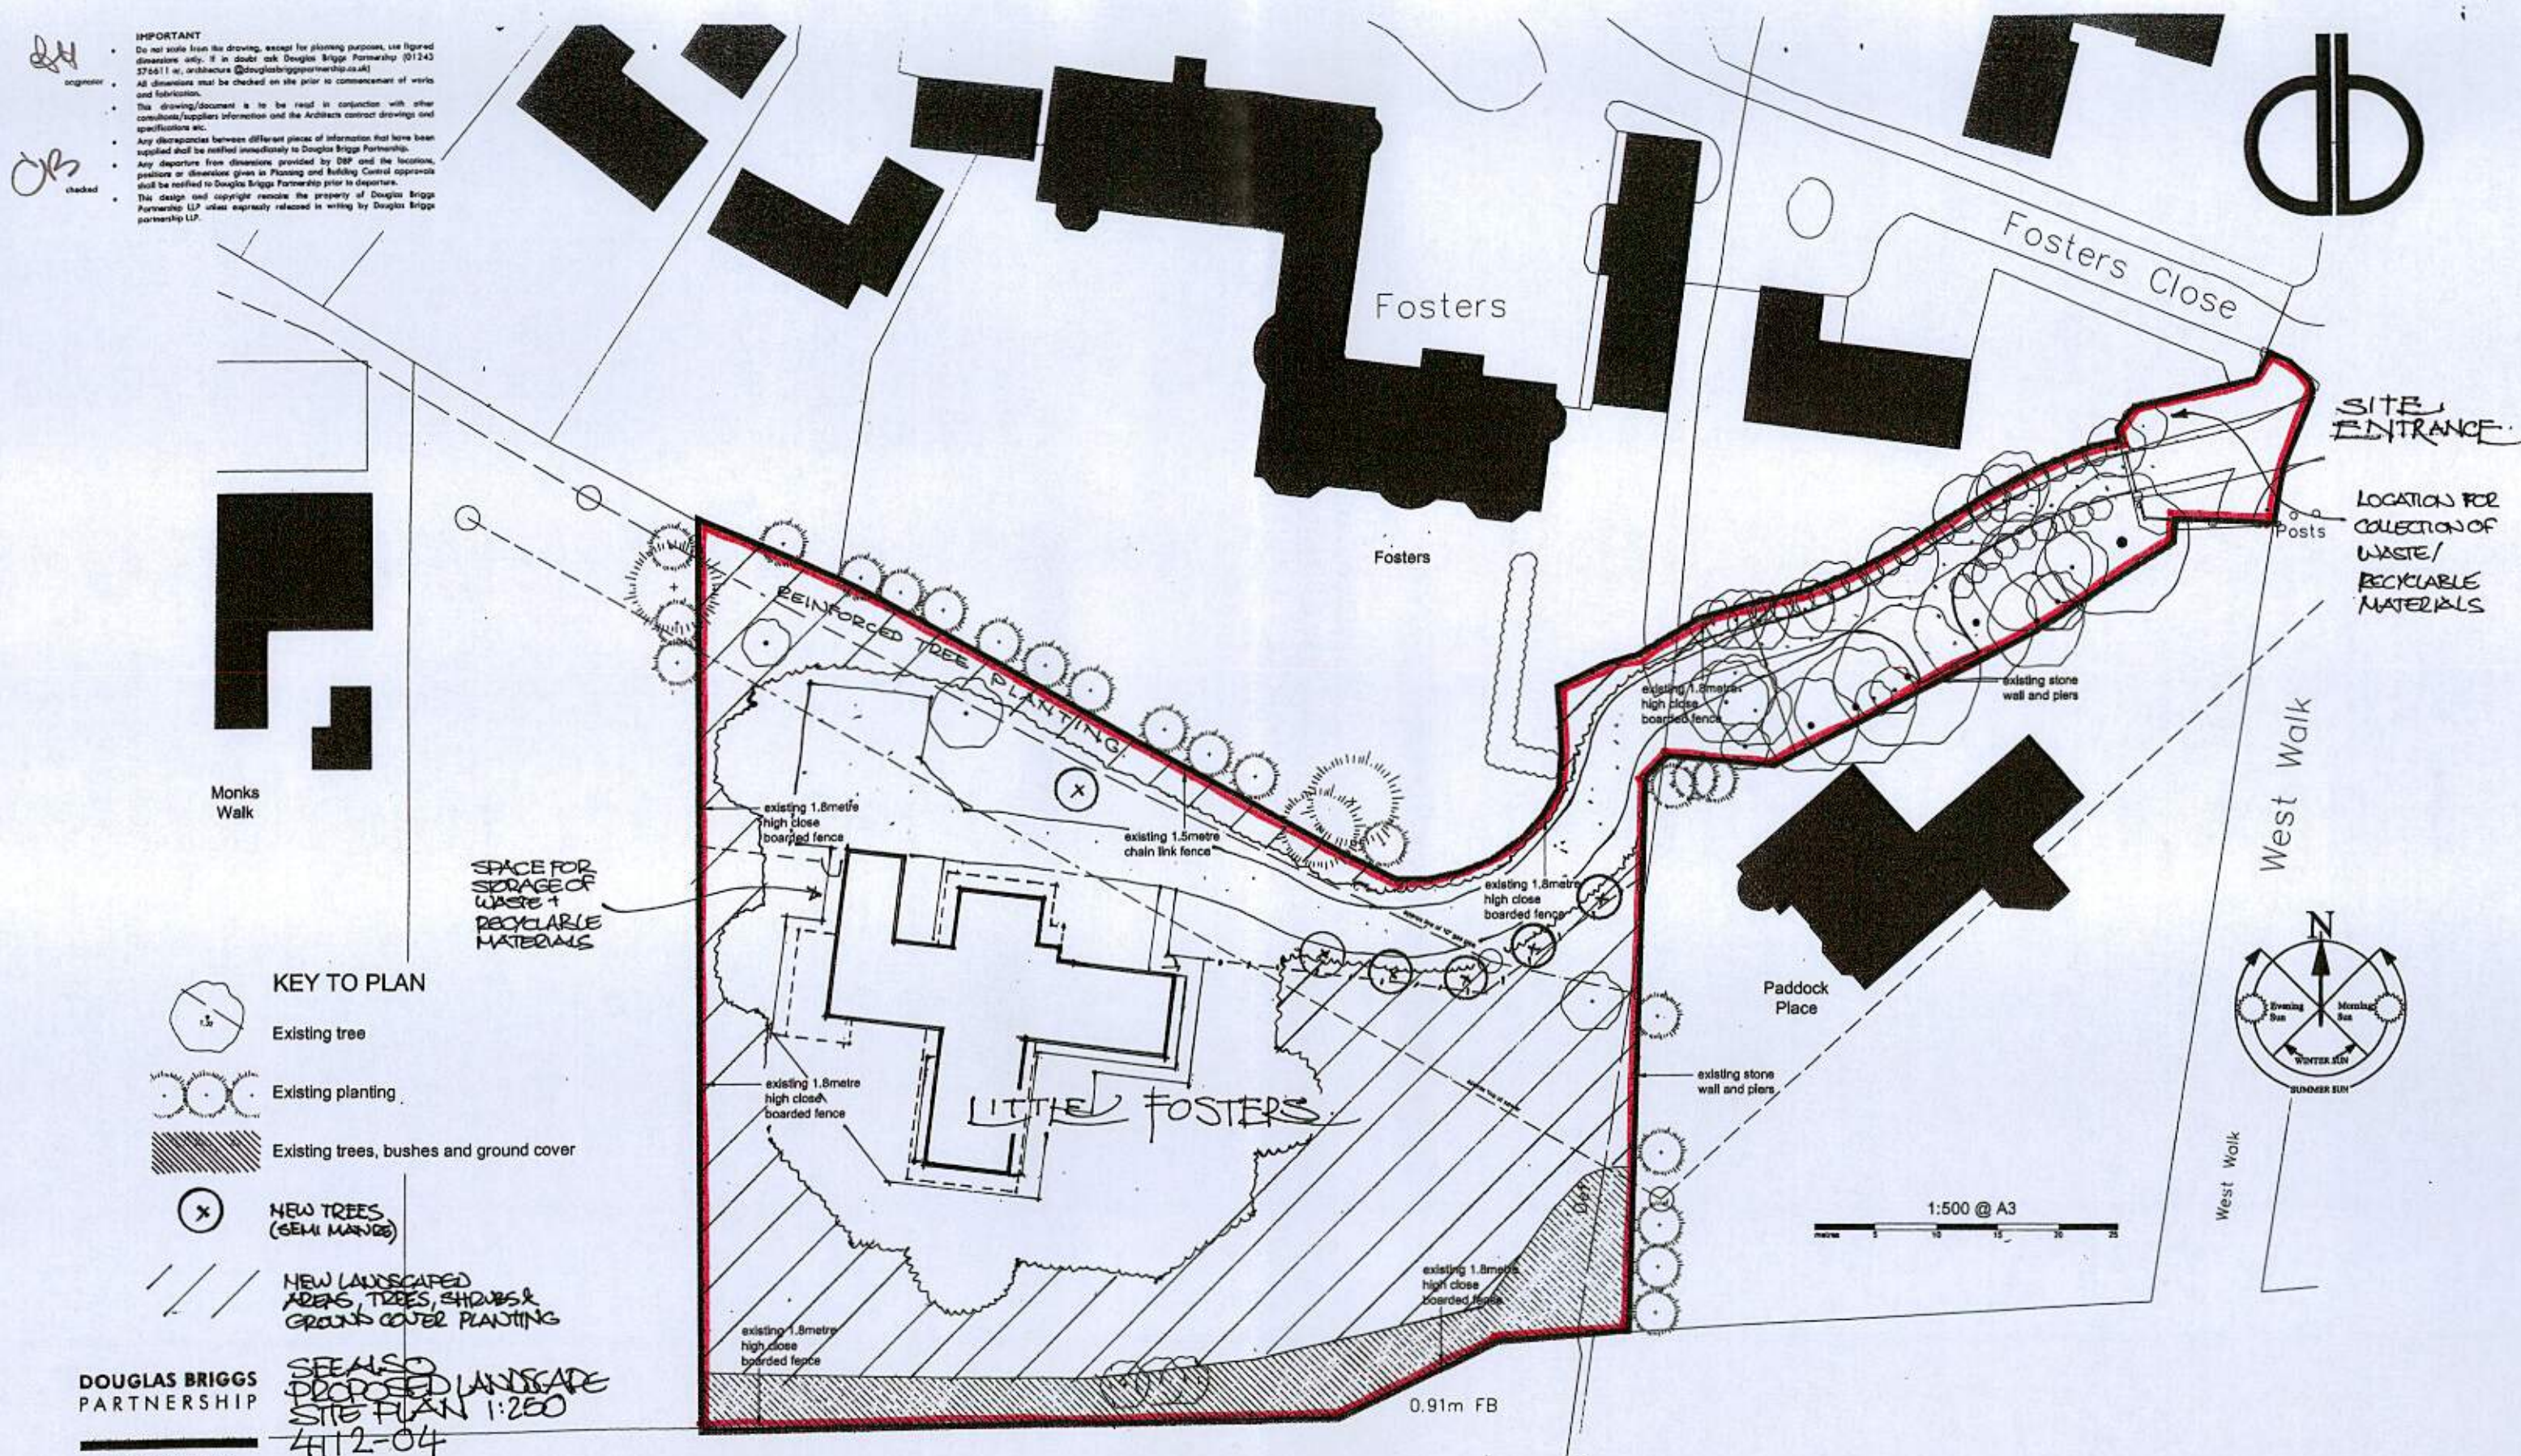

KEY TO PLAN

- Existing tree
- Existing planting
- Existing trees, bushes and ground cover
- NEW TREES (SEMI MATURE)
- NEW LANDSCAPED AREAS, TREES, SHRUBS & GROUND COVER PLANTING

SEE ALSO
PROPOSED LANDSCAPE
SITE PLAN 1:250
4112-04

**DOUGLAS BRIGGS
PARTNERSHIP**

**INTEGRATED
ARCHITECTURE
AND
TOWN PLANNING**

Douglas Briggs Partnership
Fleet Barn
Ham Farm
Bosham
West Sussex PO18 8EH
t: 01243 576611 f: 01243 574816
Email
ideas@douglasbriggspartnership.co.uk
Web
www.douglasbriggspartnership.co.uk

**LITTLE FOSTERS
A
NEW DWELLING
AT
TAMARISK WAY, WILLOWHAYNE ESTATE
WEST SUSSEX**

**PROPOSED SITE PLAN.
FEBRUARY 2013
1:500 @ A3.
4112-03^A**