



0 1 2 3 4 5 10
METRES 1:100 @ A3

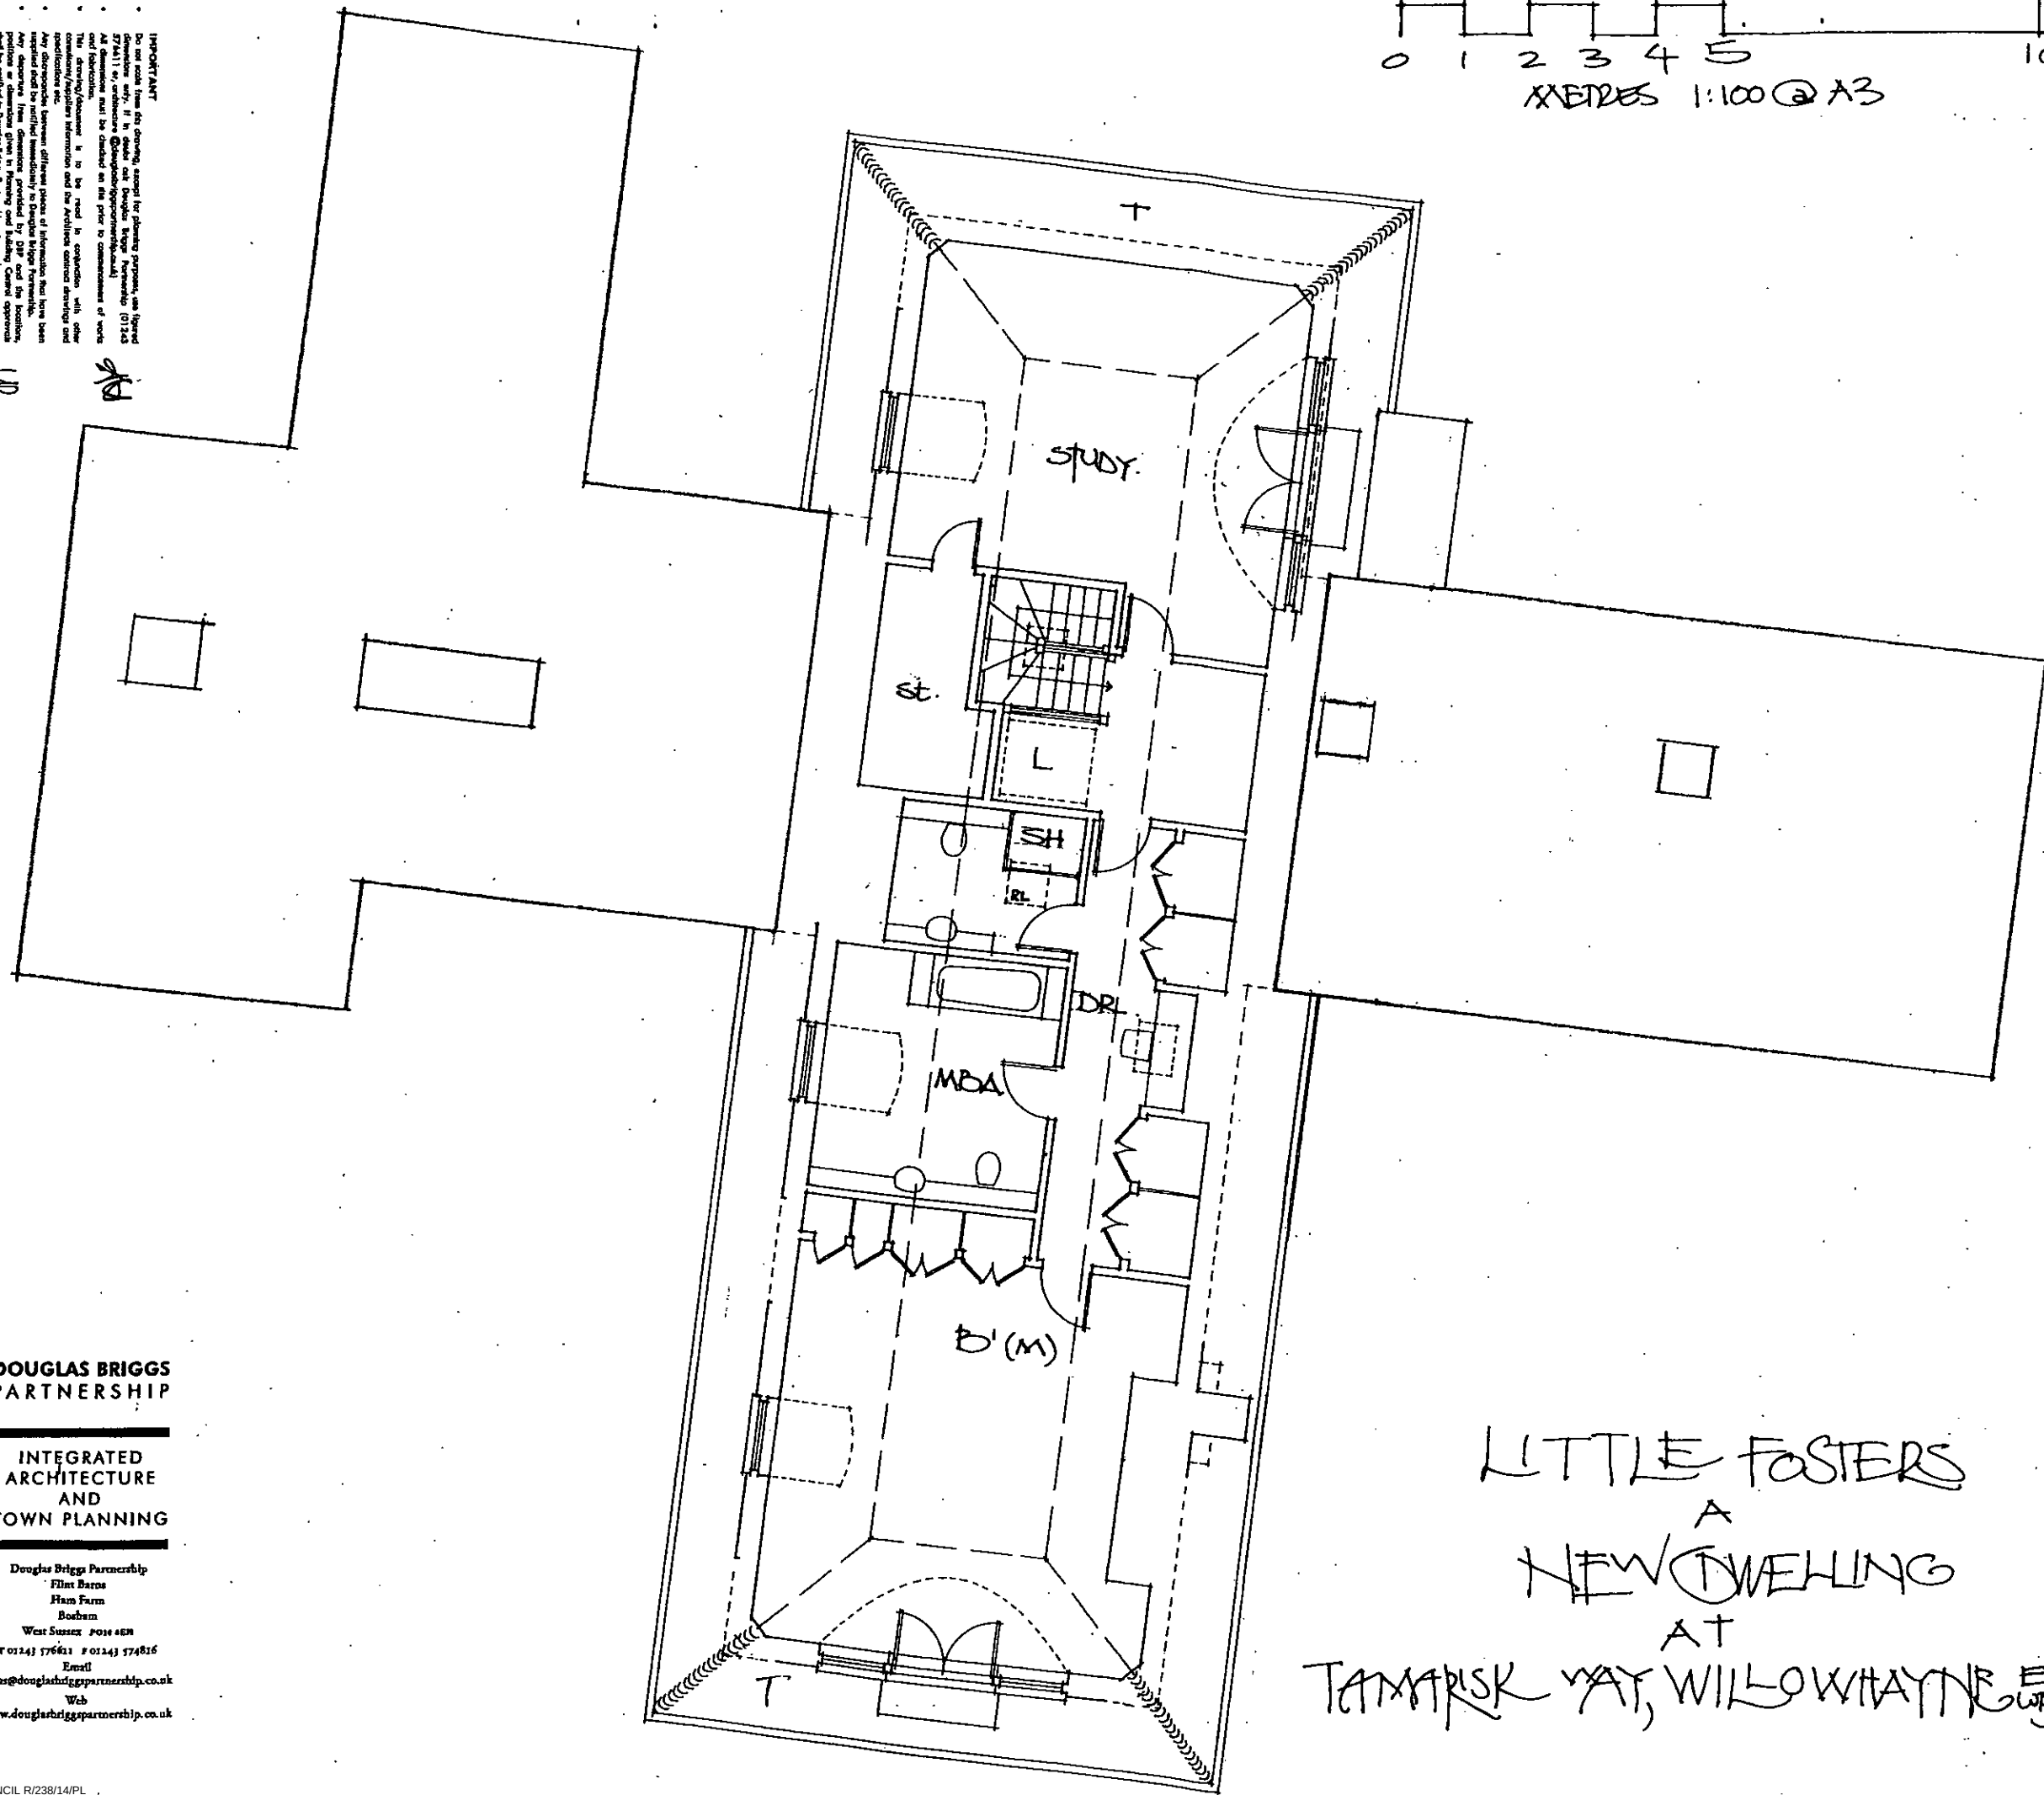

FIRST FLOOR
PROPOSED
1:100 @ A3
4112-6^A

LITTLE FOSTERS
A
NEW DWELLING
AT
TAMARISK WAY, WILLOWHAYNE ESTATE
WEST SUSSEX

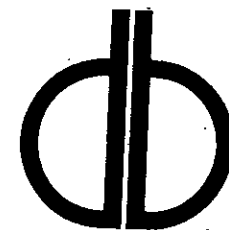

DOUGLAS BRIGGS
PARTNERSHIP

INTEGRATED
ARCHITECTURE
AND
TOWN PLANNING

Douglas Briggs Partnership
Flint Barn
Farm Farm
Boxham
West Sussex PO16 4BN
T 01243 576611 F 01243 574816
Email
ideas@douglasbriggspartnership.co.uk
Web
www.douglasbriggspartnership.co.uk

IMPORTANT
Do not scale from this drawing, except for planning purposes, use fixed dimensions only. It is stated on Douglas Briggs Partnership (01243 576611) or architects (DouglasBriggsPartnership.co.uk) that the drawings and particulars must be checked in the prior to commencement of work. The drawings/plan are to be used in conjunction with other construction documents and the Architects contract drawings and specifications etc. Any discrepancy between different pieces of information that have been provided by the client or the Architect or the Architects shall be the responsibility of the client. Any discrepancy between dimensions given in planning and Building Control approvals and be verified to Douglas Briggs Partnership prior to agreement. The design and copyright remain the property of Douglas Briggs Partnership Ltd. All rights reserved. It is stated by Douglas Briggs Partnership Ltd.