



IMPORTANT
 Do not scale from the drawings, except for plotting purposes, see British Standard BS1191. It is a condition of the Douglas Briggs Partnership (DBP) that all construction shall be in accordance with the drawings and specifications. The drawings/specifications are to be read in conjunction with other documents, including the Planning Permission and the Architects contract documents. Any alterations to the drawings/specifications must be made in writing and signed by the Architect. The drawings/specifications are the property of Douglas Briggs Partnership Ltd. and shall remain the property of Douglas Briggs Partnership Ltd. unless expressly stated in writing by Douglas Briggs Partnership Ltd.

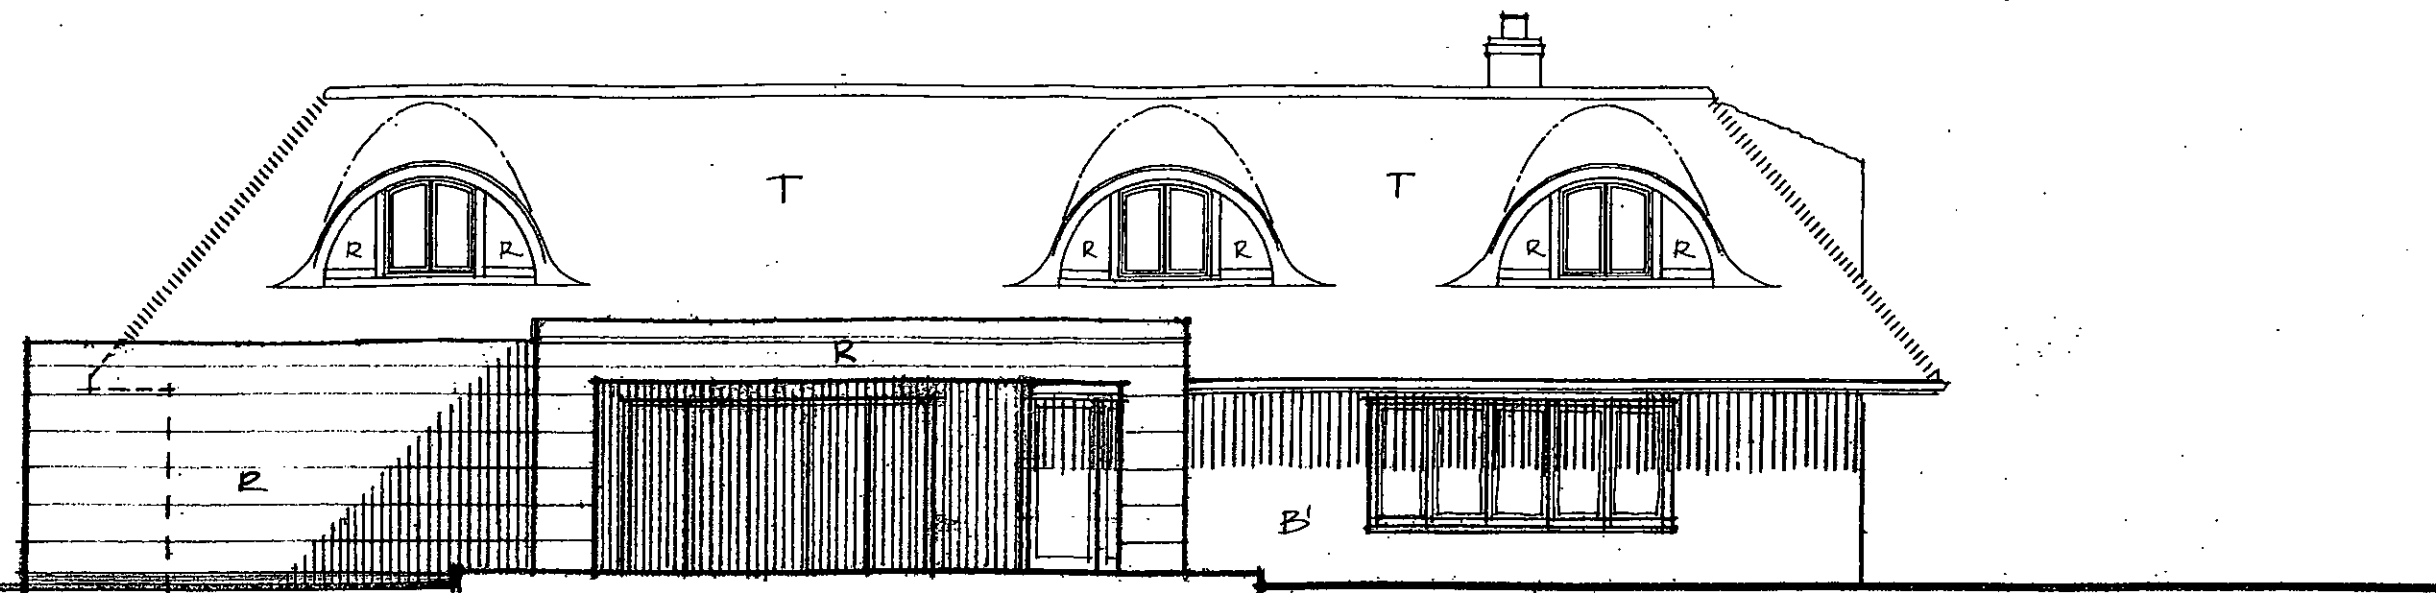

WEST ELEVATION

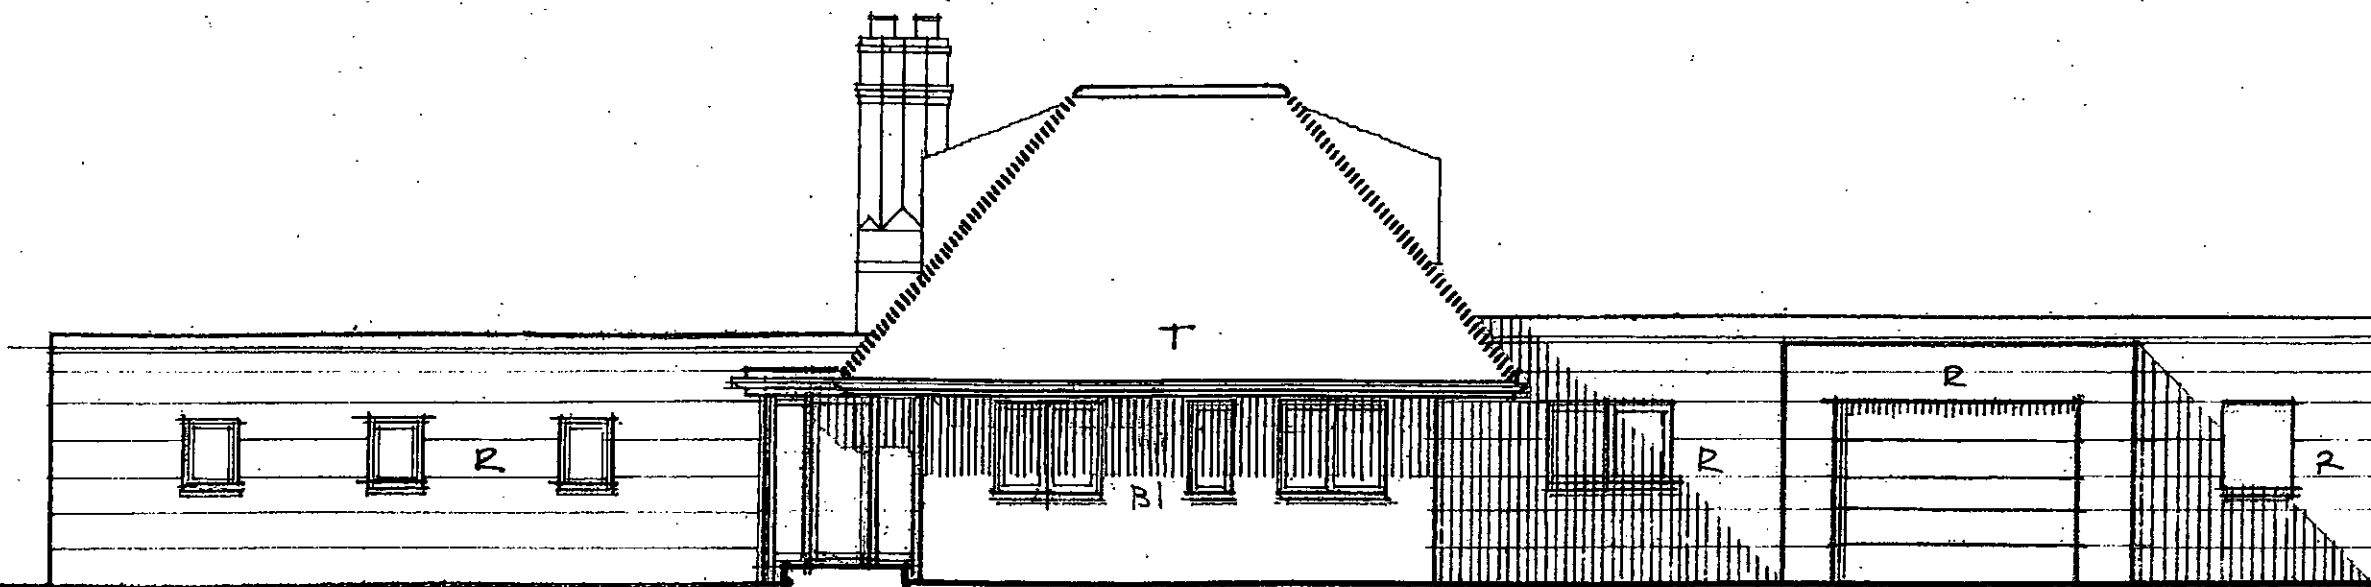

NORTH ELEVATION

MATERIALS
 T - HANDMADE PLAIN CLAY TILES
 B1 - FACING BRICK - LIGHT
 B2 - FACING BRICK - DARKER THAN B1
 R - COLOURWASHED RENDER (MID STONE)

LITTLE FOSTERS
 A
 NEW DWELLING
 AT

TAMARISK WAY, WILLOWHAYNE ESTATE
 WAT FUSSEX

ELEVATIONS
 PROPOSED
 1:100 @ A3
 4112-7A

DOUGLAS BRIGGS PARTNERSHIP

INTEGRATED
 ARCHITECTURE
 AND
 TOWN PLANNING

Douglas Briggs Partnership
 Flint Barns
 Ham Farm
 Boxham
 West Sussex PO19 6EN
 T 01243 576611 F 01243 574216
 Email
 info@douglasbriggspartnership.co.uk
 Web
 www.douglasbriggspartnership.co.uk

